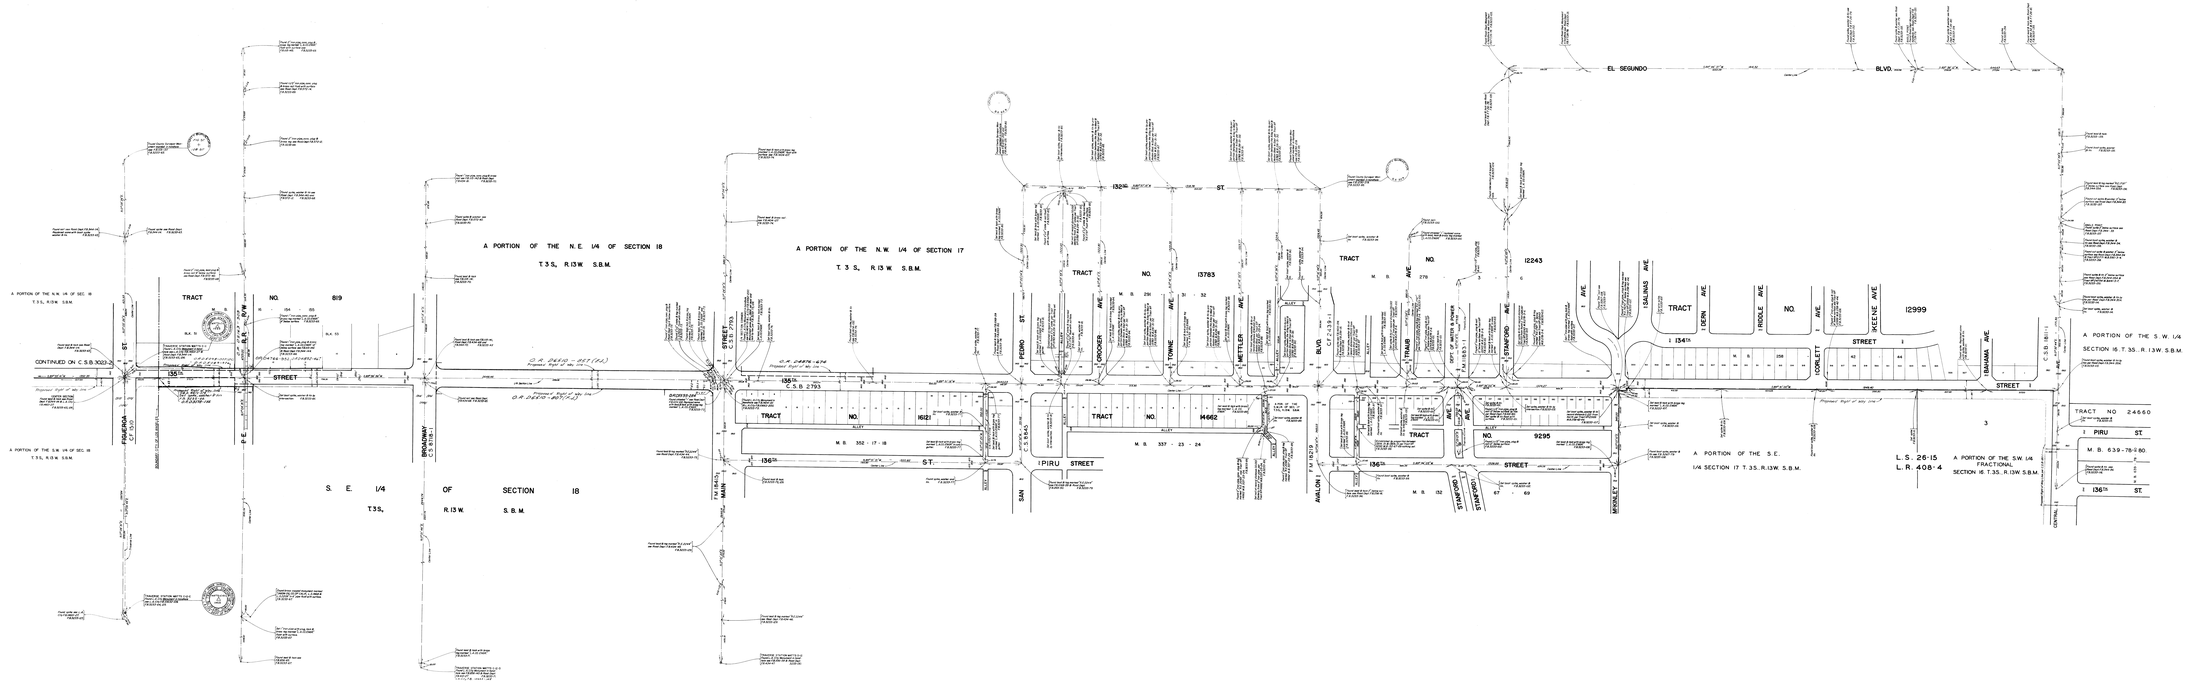

COUNTY OF LOS ANGELES
MAP OF
135TH STREET
FROM
CENTRAL AVENUE
TO
WESTERN AVENUE
COUNTY SURVEYORS MAP NO B-3023
SHEET NO 1 OF 2 SHEETS
SCALE-1 INCH-100 F.T.

JOB NUMBER 0.98.15

I.M. 26

JOHN A. LAMBIE-COUNTY ENGINEER
SURVEYED MAY TO NOV. 1985

SURVEYED ON REQUEST OF THE REGIONAL PLANNING COMMISSION UNDER SEC. 79 ORD 4089 BY LETTER DATED JANUARY 21, 1986 AND BY BOARD ORDER DATED DECEMBER 1, 1981.

BEARINGS ARE BASED ON THE CALIFORNIA COORDINATE SYSTEM ZONE 7 PER SEC. 8801 PUBLIC RESOURCES CODE SEC. C.S.8423

F.B. 3233-5-140

FIELDWORK BY A.S. CURTIS
OFFICE WORK BY J.J. EDWARDS
H. HOLMAN
CHECKED BY S. SHINODA

JOHN A. LAMBIE
COUNTY ENGINEER
FILED May 8, 1987
J. J. Edwards DEPUTY

CSB-3023-1
A3 OF A3

CSB-3023-1
A2 OF A3

CSB-3023-1
A1 OF A3