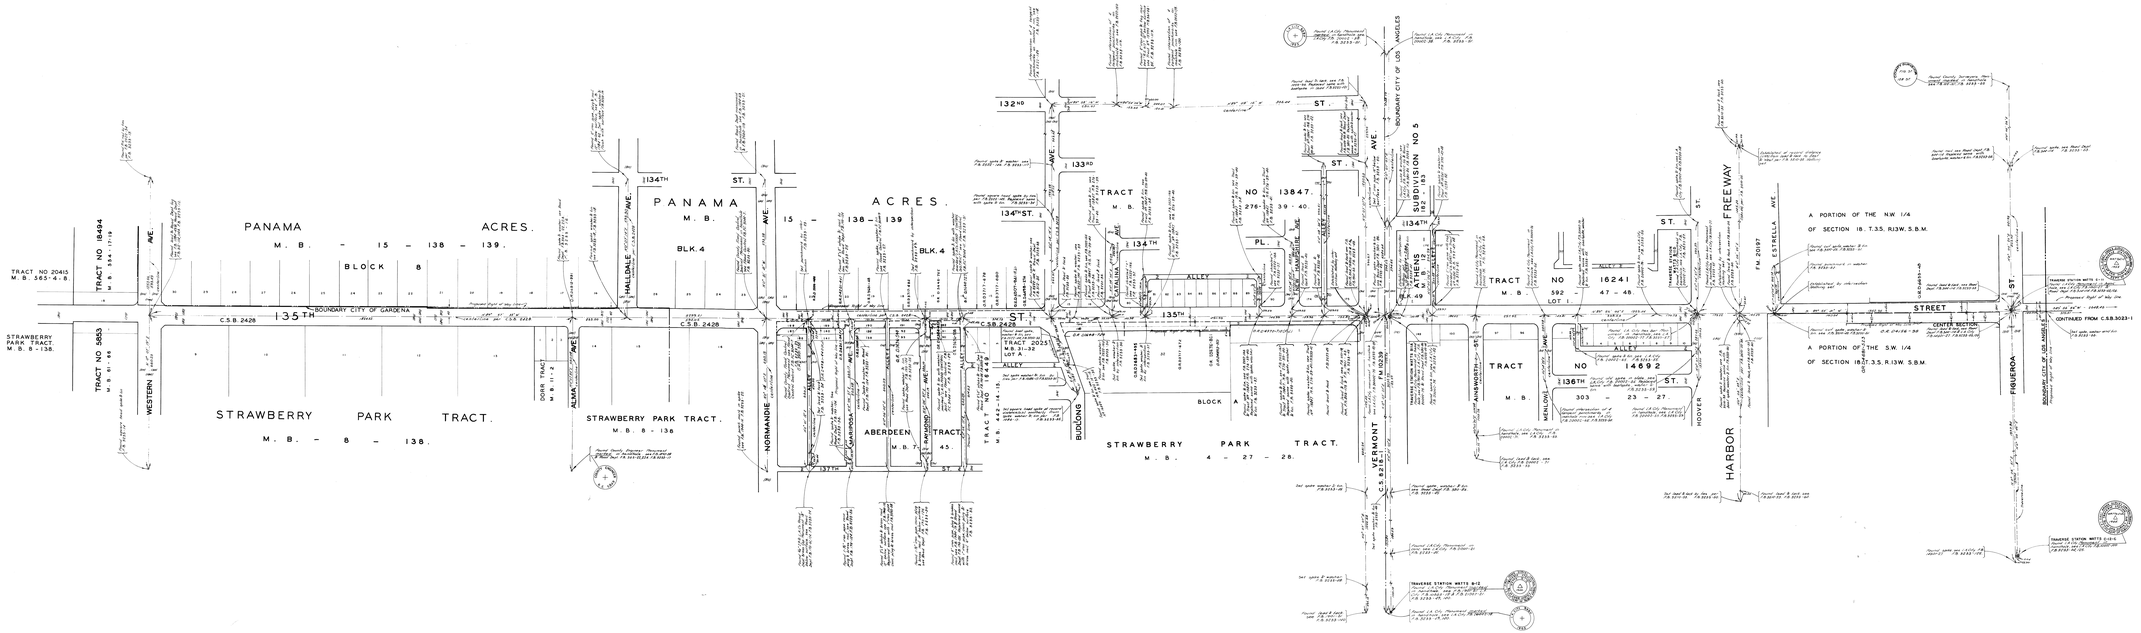

COUNTY OF LOS ANGELES
MAP OF
135TH STREET
FROM
CENTRAL AVENUE
TO
WESTERN AVENUE
COUNTY SURVEYORS MAP NO B-3023
SHEET NO 2 OF 2 SHEETS
SCALE-1INCH=100FT.

JOB NUMBER 0096.58

L.M. 26

JOHN A. LAMBE-COUNTY ENGINEER
SURVEYED MAY TO NOV. 1955.

SURVEYED ON REQUEST OF THE REGIONAL PLANNING COMMISSION UNDER SEC. 79 ORD 4089 BY LETTERS DATED JANUARY 15, 1956 AND BY BOARD ORDER DATED DECEMBER 1, 1951.

BEARINGS ARE BASED ON THE CALIFORNIA COORDINATE SYSTEM ZONE 7 PER SEC. 8805 PUBLIC RESOURCES CODE. SEE C.S.B.423

F.B. 3233-3-140

FIELDWORK BY A.S. CURTIS
OFFICE WORK BY J.J. EDWARDS
H. HOLMAN
CHECKED BY S.S. HIGODA

JOHN A. LAMBE
COUNTY ENGINEER
May 15, 1967
S.S. Higoda

CSB-3023-2
A3 OF A3

CSB-3023-2

CSB-3023-2