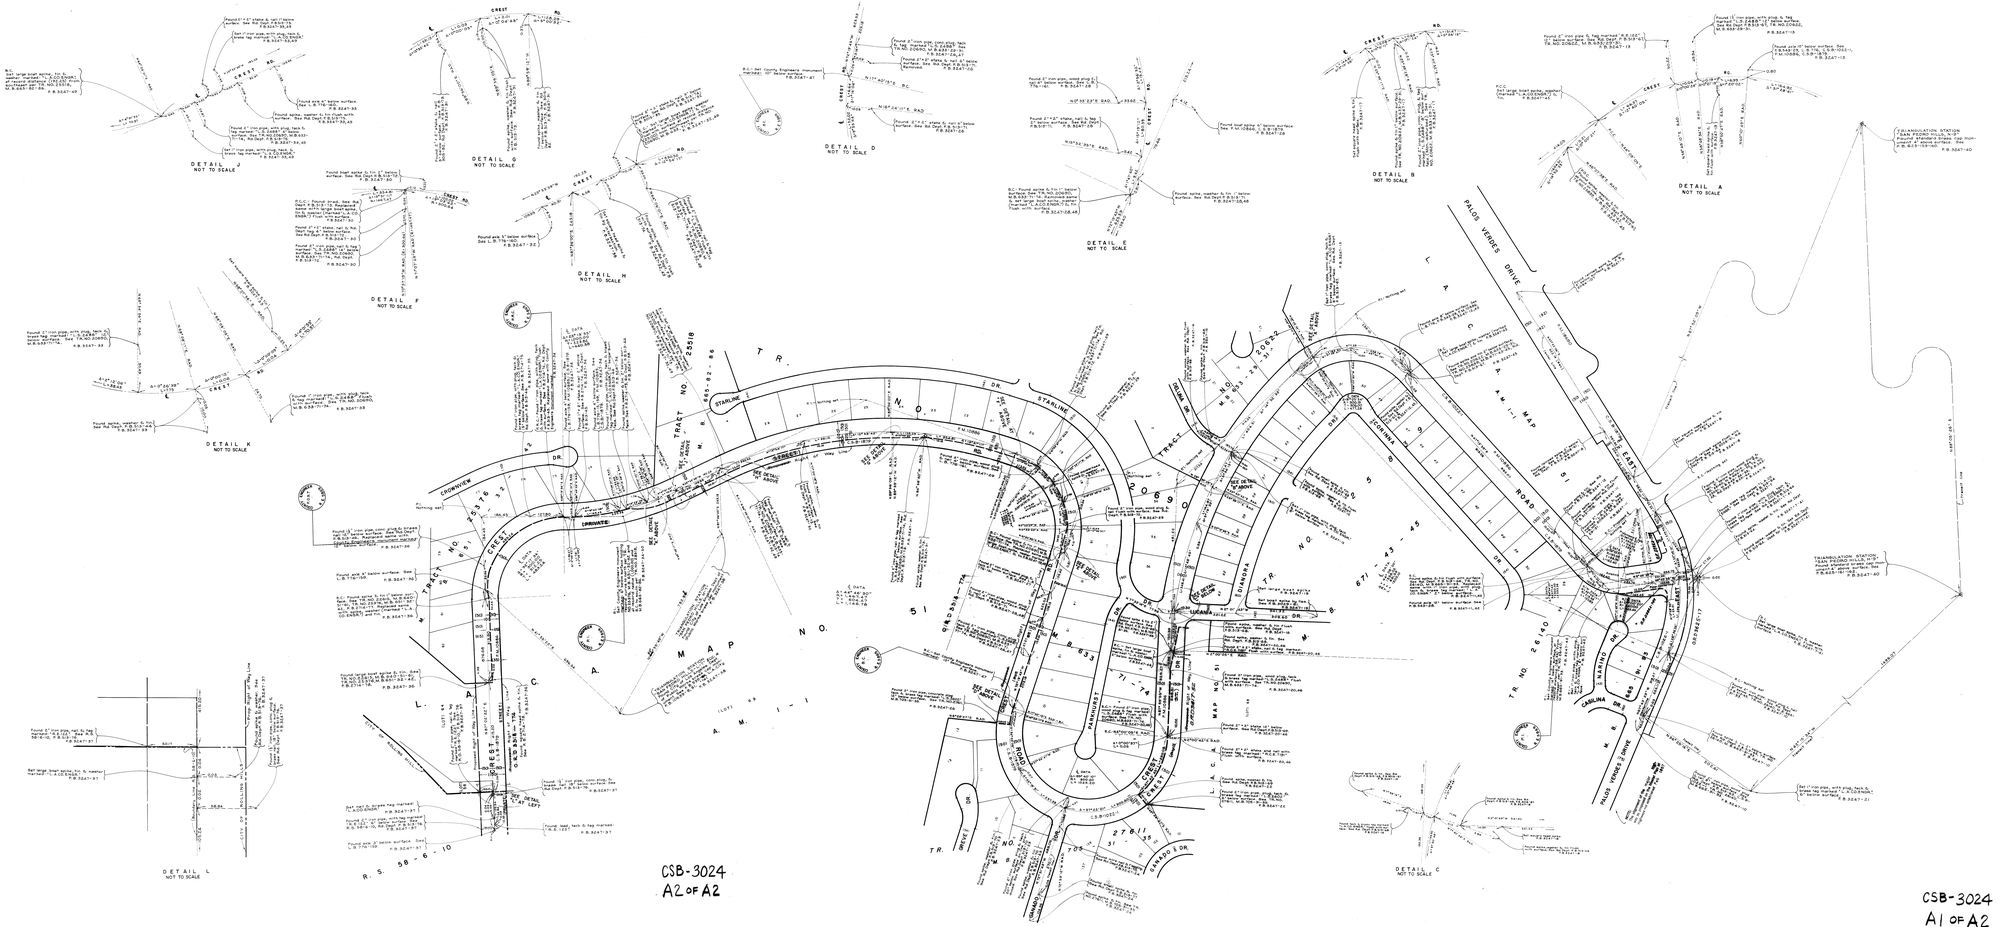

COUNTY OF LOS ANGELES

MAP OF

CREST ROAD

FROM

PALOS VERDES DRIVE EAST

TO

CITY OF ROLLING HILLS

COUNTY SURVEYORS MAP NO. B-3024

SCALE:- 1 INCH = 100 FT.

JOB NUMBER 0096-65

I M 27

JOHN A. LAMBIE - COUNTY ENGINEER
SURVEYED SEPT.-DEC., 1965
MAY & JUNE, 1966

SURVEYED ON REQUEST OF THE REGIONAL PLANNING COMMISSION UNDER SEC. 79, ORD. 4099, BY LETTER DATED MAR. 9, 1965 AND BY BOARD ORDER DATED DEC. 11, 1951

BEARINGS ARE BASED ON THE CALIFORNIA COORDINATE SYSTEM ZONE 7 PER SEC 8809 PUBLIC RESOURCES CODE. SEE C.S. 9423

F.B. 3247-1-50

FIELD WORK BY ..... E. T. MANCE'Y, JR.
OFFICE WORK BY ..... G. H. BOYER
CHECKED BY ..... M. ASHLEY

Revised data, inf. of DAN PEDRI HILLS L-7 SEC. 4 Sept. 26-1972 by B.K.T.

JOHN A. LAMBIE
COUNTY ENGINEER
FILED Feb. 2, 1967
J. A. Lambie
CITY