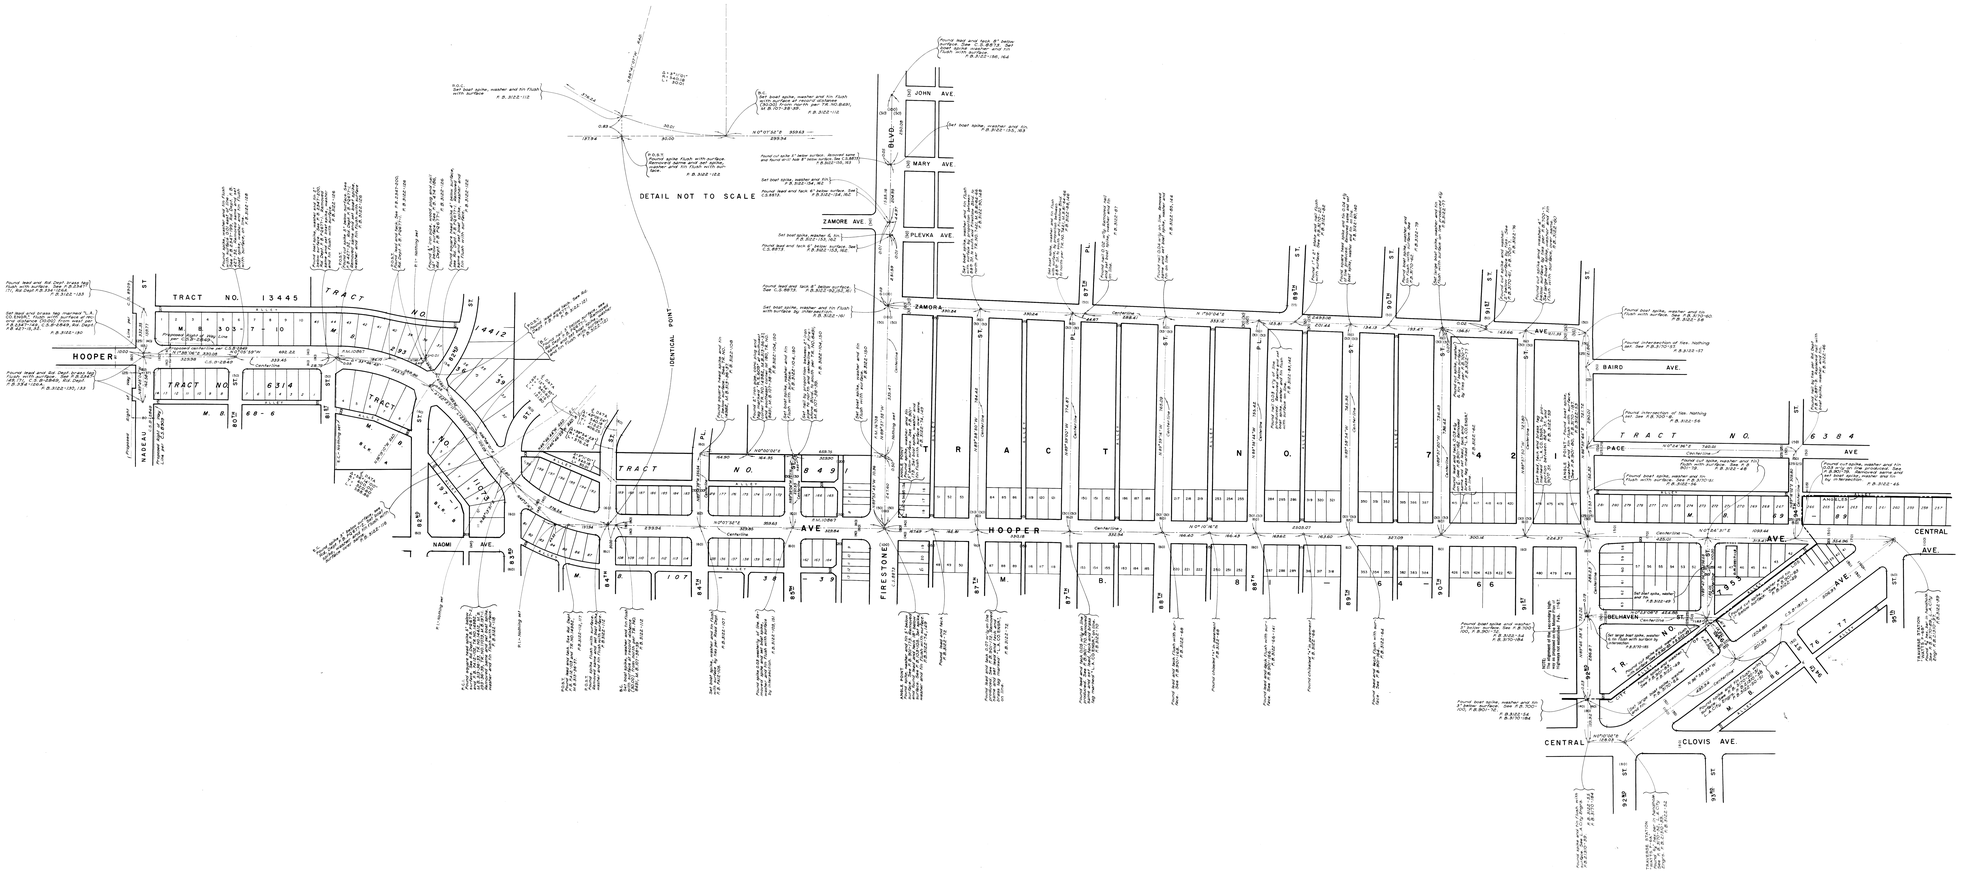

COUNTY OF LOS ANGELES

MAP OF HOOPER AVENUE FROM 95TH STREET TO NADEAU STREET

COUNTY SURVEYORS MAP NO. B-3029

SCALE:- 1 INCH = 100 FT.

JOB NUMBER 0095.42

I.M. 7

JOHN A. LAMBIE - COUNTY ENGINEER
SURVEYED-SEPT.,1965-AUG.,1966

SURVEYED ON REQUEST OF THE REGIONAL PLANNING COMMISSION UNDER SEC. 79, ORD. 4099, BY LETTER DATED MAR. 9, 1965 AND BY BOARD ORDER DATED DEC. 11, 1951

BEARINGS ARE BASED ON THE CALIFORNIA COORDINATE SYSTEM ZONE 7 PER SEC. 8809 PUBLIC RESOURCES CODE. SEE C.S. 9423

F.B. 3122 & F.B. 3170

FIELD WORK BY.....J.A.BURKHOLDER
OFFICE WORK BY.....G.H.BOYER
CHECKED BY.....J.A.CHURCH

JOHN A. LAMBIE
COUNTY ENGINEER
By Wm. Marcus J. Mc
J. A. Church DEPUTY

CSB-3029

CSB-3029