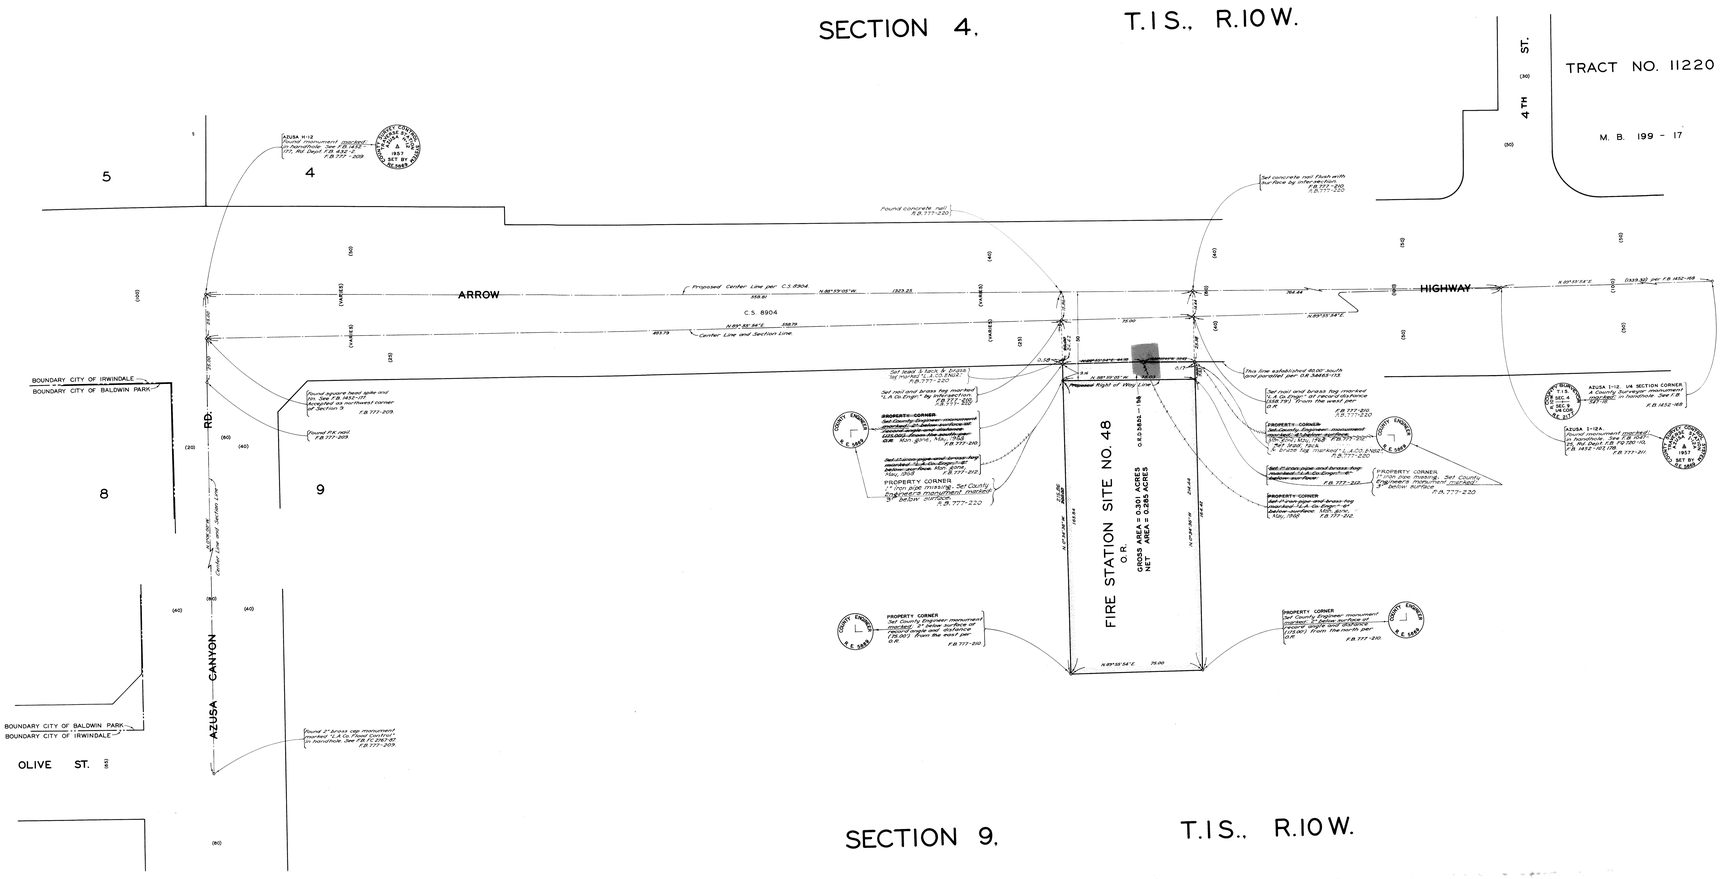

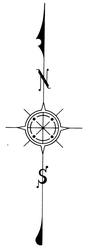

COUNTY OF LOS ANGELES
MAP OF

LOS ANGELES COUNTY FIRE STATION SITE NO. 48

IN THE CITY OF IRWINDALE

BEING A PORTION OF
SECTION 9, T.1S., R.10W.

COUNTY SURVEYORS MAP NO. B-3034
SCALE: 1 INCH = 20 FT

JOB NUMBER 0802.61

JOHN A. LAMBIE - COUNTY ENGINEER
SURVEYED FEB. - MARCH, 1967

SURVEYED ON REQUEST OF THE CHIEF ENGINEER
COUNTY FIRE PROTECTION DISTRICTS
UNDER SEC. 79, ORD. 4099, BY LETTER
DATED JAN 18, 1967

BEARINGS ARE BASED ON THE CALIFORNIA
COORDINATE SYSTEM ZONE 7 PER SEC. 8809
PUBLIC RESOURCES CODE. SEE C.S. 9423

F.B. 777-207-212

FIELD WORK BY..... A. C. GUIZADO
OFFICE WORK BY..... G. L. LUDVICKSON
CHECKED BY..... M. ASHLEY

Revised boundary per C.S. 0-3883-158 to show new street width, O.R. 8-3-68

1 M.47

JOHN A. LAMBIE
COUNTY ENGINEER
Date Nov 5, 1967
J. N. Miller
DEPUTY

NOTE: FOR TOPOGRAPHY PRIOR TO CONSTRUCTION
SEE SURVEY DIVISION FILE MAP NO. P. T. H-142.

CSB-3034

CSB-3034
A1 OF A2