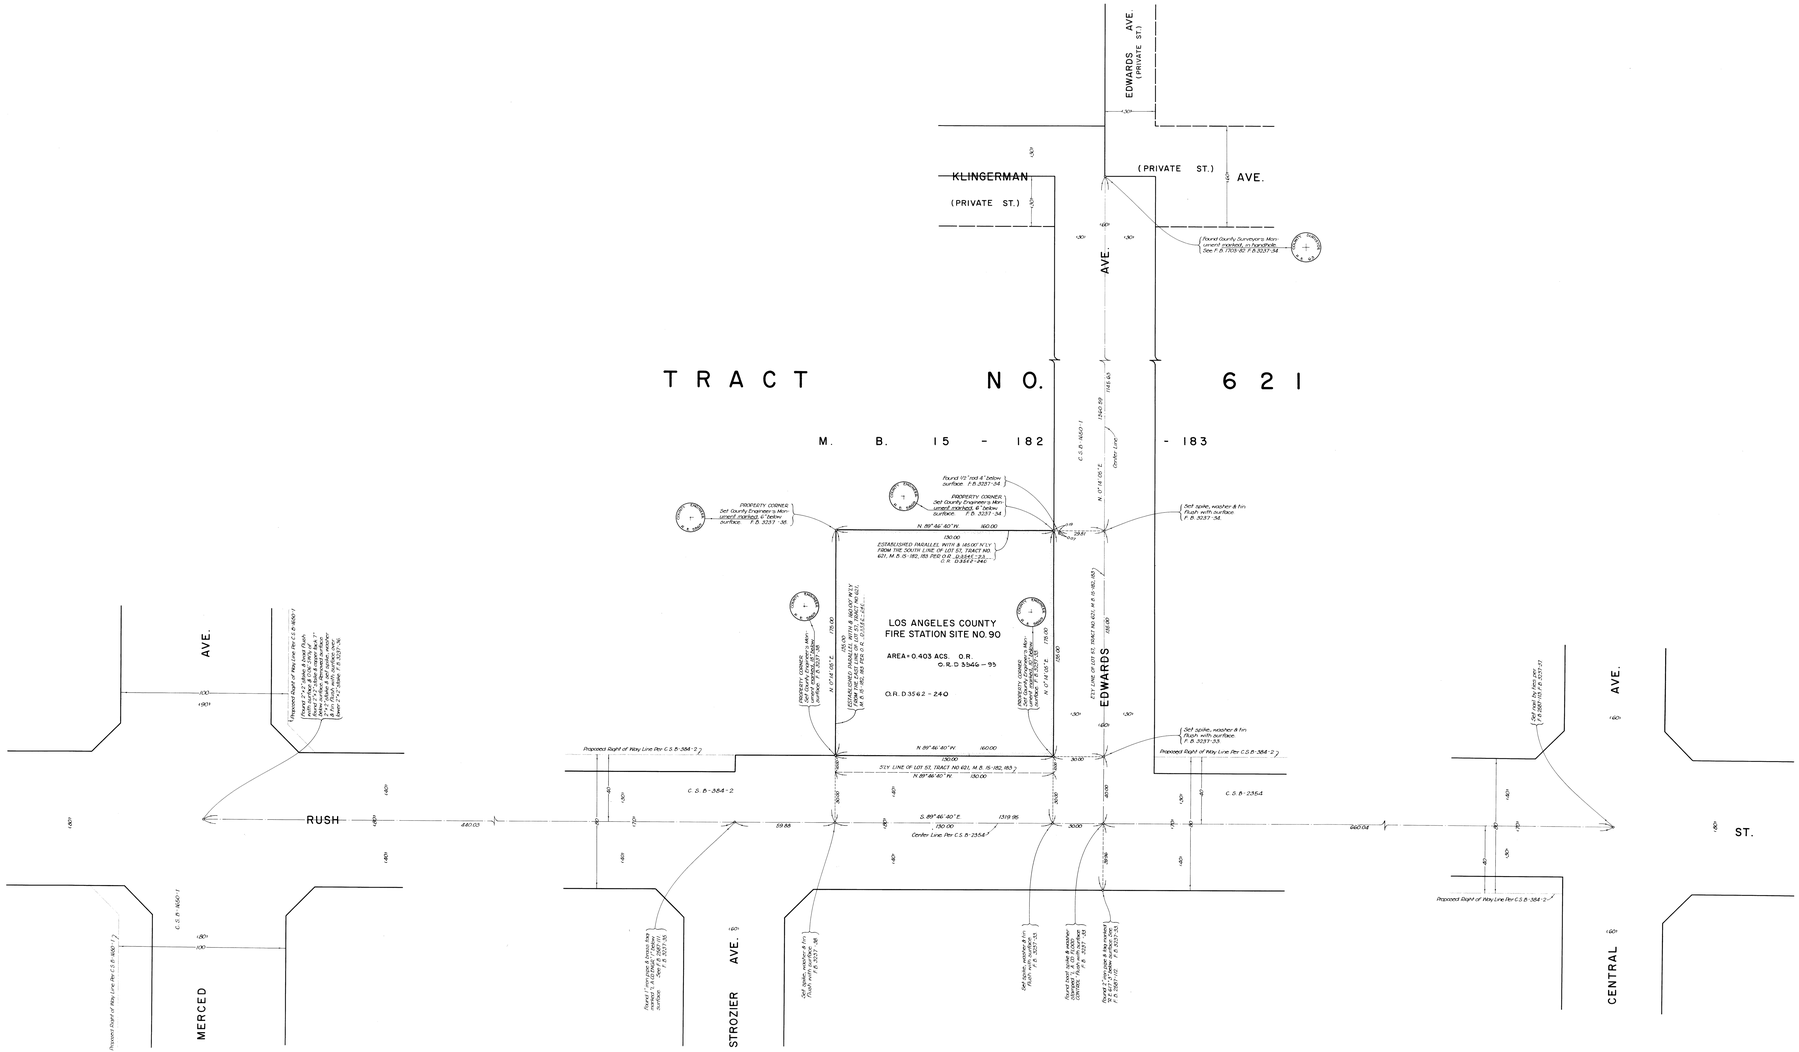

COUNTY OF LOS ANGELES
MAP OF

LOS ANGELES COUNTY FIRE STATION SITE NO. 90

BEING A PORTION OF LOT 57, TRACT NO. 621, M. B. 15-182, 183.

COUNTY SURVEYORS MAP NO. B-3035
SCALE :- 1 INCH = 20 FT.

JOB NUMBER 0802.62

I.M.37

JOHN A. LAMBIE - COUNTY ENGINEER
SURVEYED MARCH 1967

SURVEYED ON REQUEST OF THE CHIEF ENGINEER COUNTY FIRE PROTECTION DISTRICTS UNDER SEC. 79, ORD. 4099, BY LETTER DATED FEB. 8, 1967

BEARINGS ARE BASED ON THE BEARING OF RUSH ST. AS SHOWN ON C.S. B-2354

F. B. 3237-31-38

FIELD WORK BY ..... M. SOTRO
OFFICE WORK BY ..... M. HAMASU
CHECKED BY ..... G. E. BARR

JOHN A. LAMBIE
COUNTY ENGINEER
FILED April 10, 1967
A. H. Dreier DEPUTY

FOR TOPOGRAPHY PRIOR TO CONSTRUCTION SEE SURVEY DIVISION FILE MAP NO. P.T. ~~3445~~ 388

~~PROPOSED RELOCATION OF FIRE STATION SITE Nº 90~~
~~FOR EXISTING SITE SEE C.S.B. 2472~~

CSB-3035
A 2 OF A 2

CSB-3035