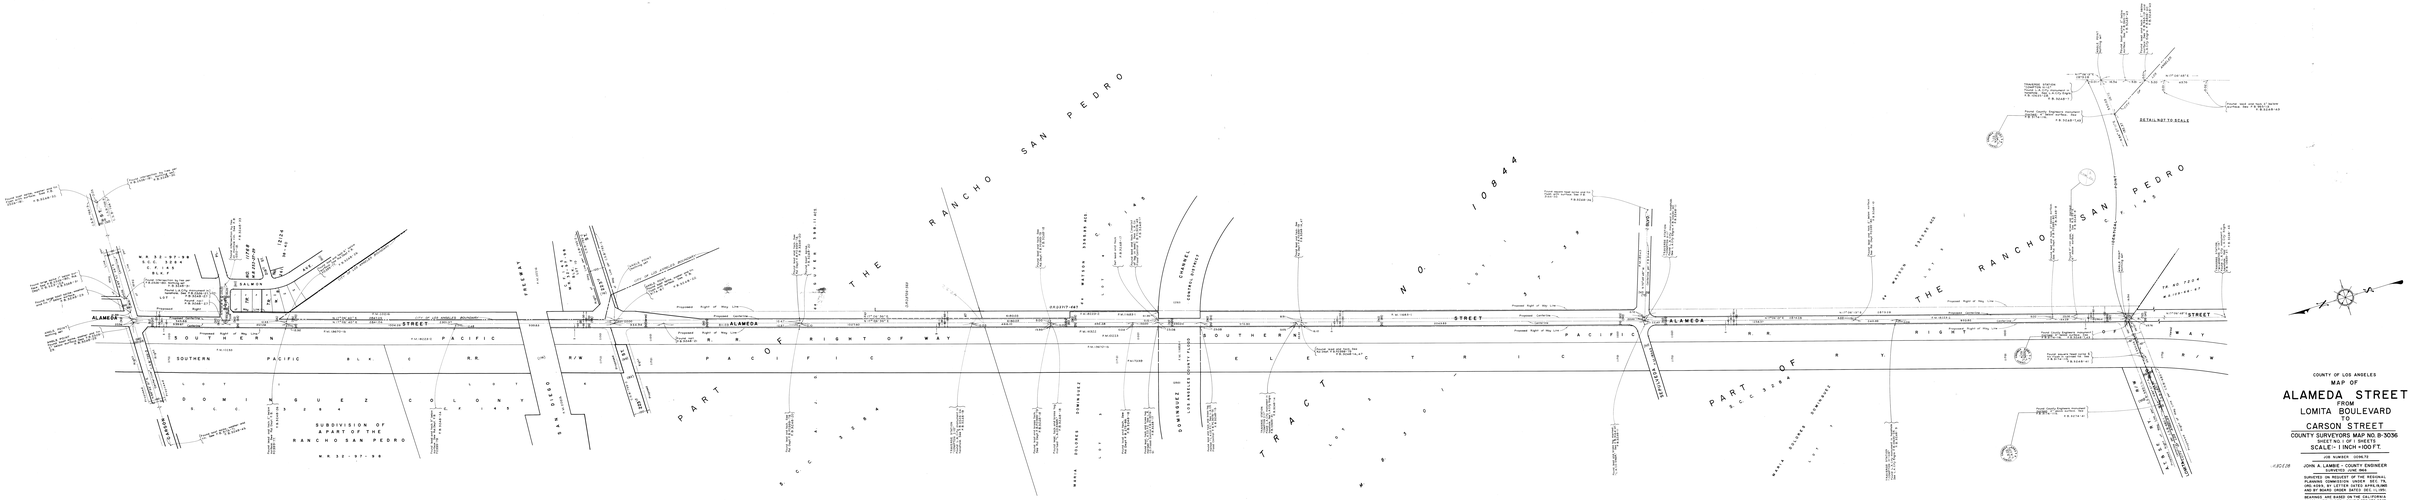

COUNTY OF LOS ANGELES

MAP OF

ALAMEDA STREET

FROM

LOMITA BOULEVARD

TO

CARSON STREET

COUNTY SURVEYORS MAP NO. B-3036

SHEET NO. 1 OF 1 SHEETS

SCALE: 1 INCH = 100 FT.

JOB NUMBER 0206.72

JOHN A. LAMBIE - COUNTY ENGINEER

SURVEYED JUNE 1964

SURVEYED ON REQUEST OF THE REGIONAL PLANNING COMMISSION UNDER SEC. 79, ORD. NO. 1143 (ORD. NO. 1143 ADD. 1) AND BY MUNIC ORDER DATED SEP. 11, 1961.

BEARINGS ARE BASED ON THE CALIFORNIA COORDINATE SYSTEM, ZONE 5 (LAMBERT) PUBLIC RESOURCES CODE, SEC. 8.5, ARTS.

F.B. 5240-1-48

FIELD WORK BY: F. BROWN

OFFICE WORK BY: J. O. BIRER

CHECKED BY: J. A. CHURCH

ASCE/B

June 24, 1967

J. A. Church