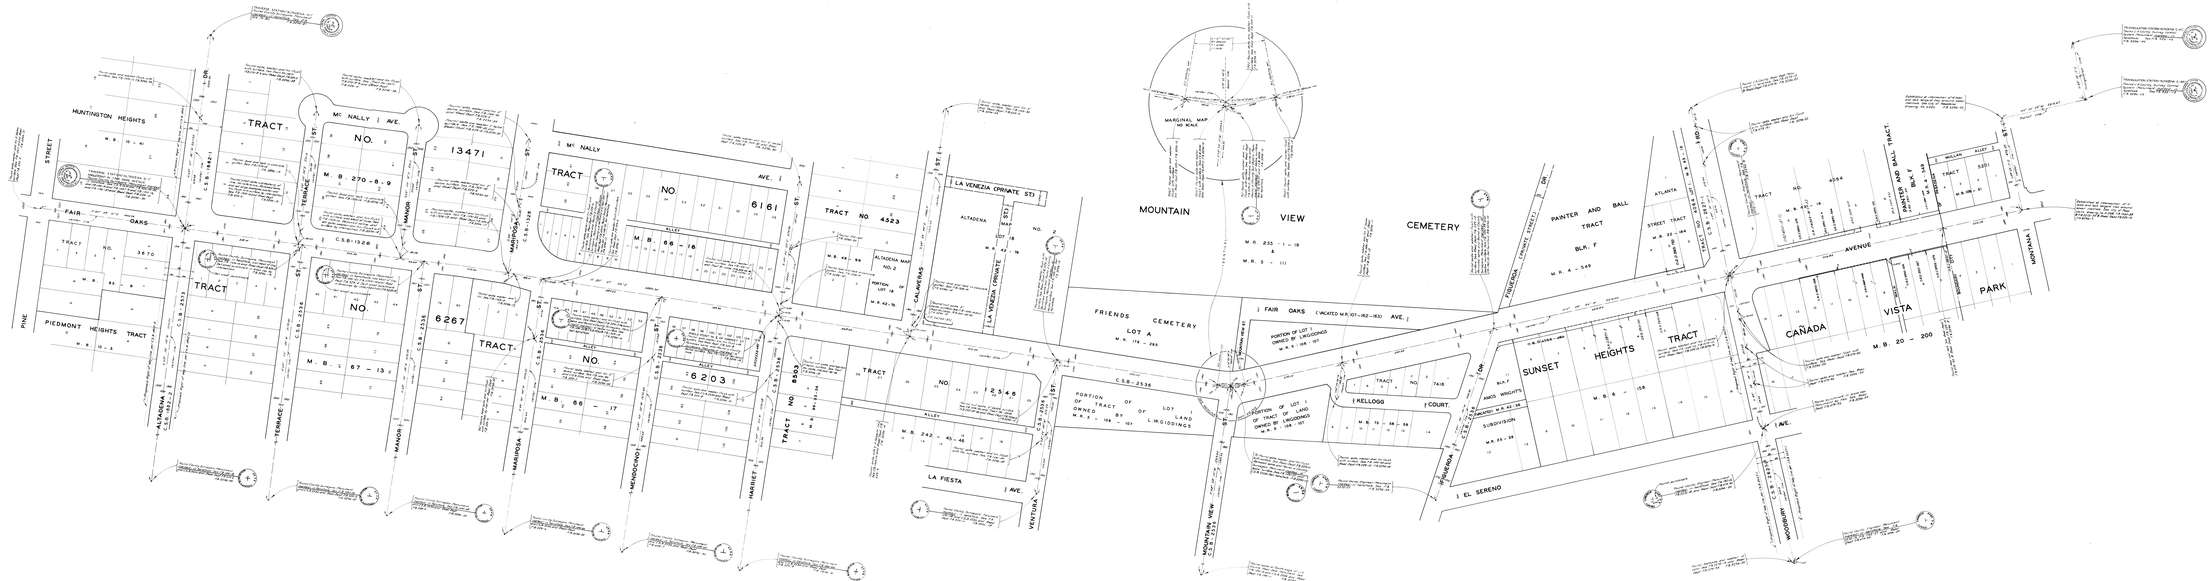

COUNTY OF LOS ANGELES

MAP OF

FAIR OAKS AVENUE

FROM

MONTANA STREET

TO

ALTADENA DRIVE

COUNTY SURVEYOR'S MAP NO B-3041

SCALE: 1 INCH = 50 FT.

JOB NUMBER 1967-22

JOHN A. LAMBE COUNTY ENGINEER

SURVEYED DEC. 1966 TO JAN. 1967

SURVEYED ON REQUEST OF THE REGIONAL PLANNING COMMISSION BY LETTER DATED OCT. 1, 1965 AND BY BOARD ORDER DATED DEC. 11, 1965.

BEARINGS ARE BASED ON THE CALIFORNIA COORDINATE SYSTEM, ZONE 5, PER NO. 1. 8800 PUBLIC WORKS'S CODE VOL. 2 MAPS.

F. B. 3298-1-5-46

FIELD WORK BY: H. WYDER

OFFICE WORK BY: H. HOLMAN

CHECKED BY: G.D. BAILEY

JOHN A. LAMBE
COUNTY ENGINEER
FOR JOHN A. LAMBE
J. J. TOMAN