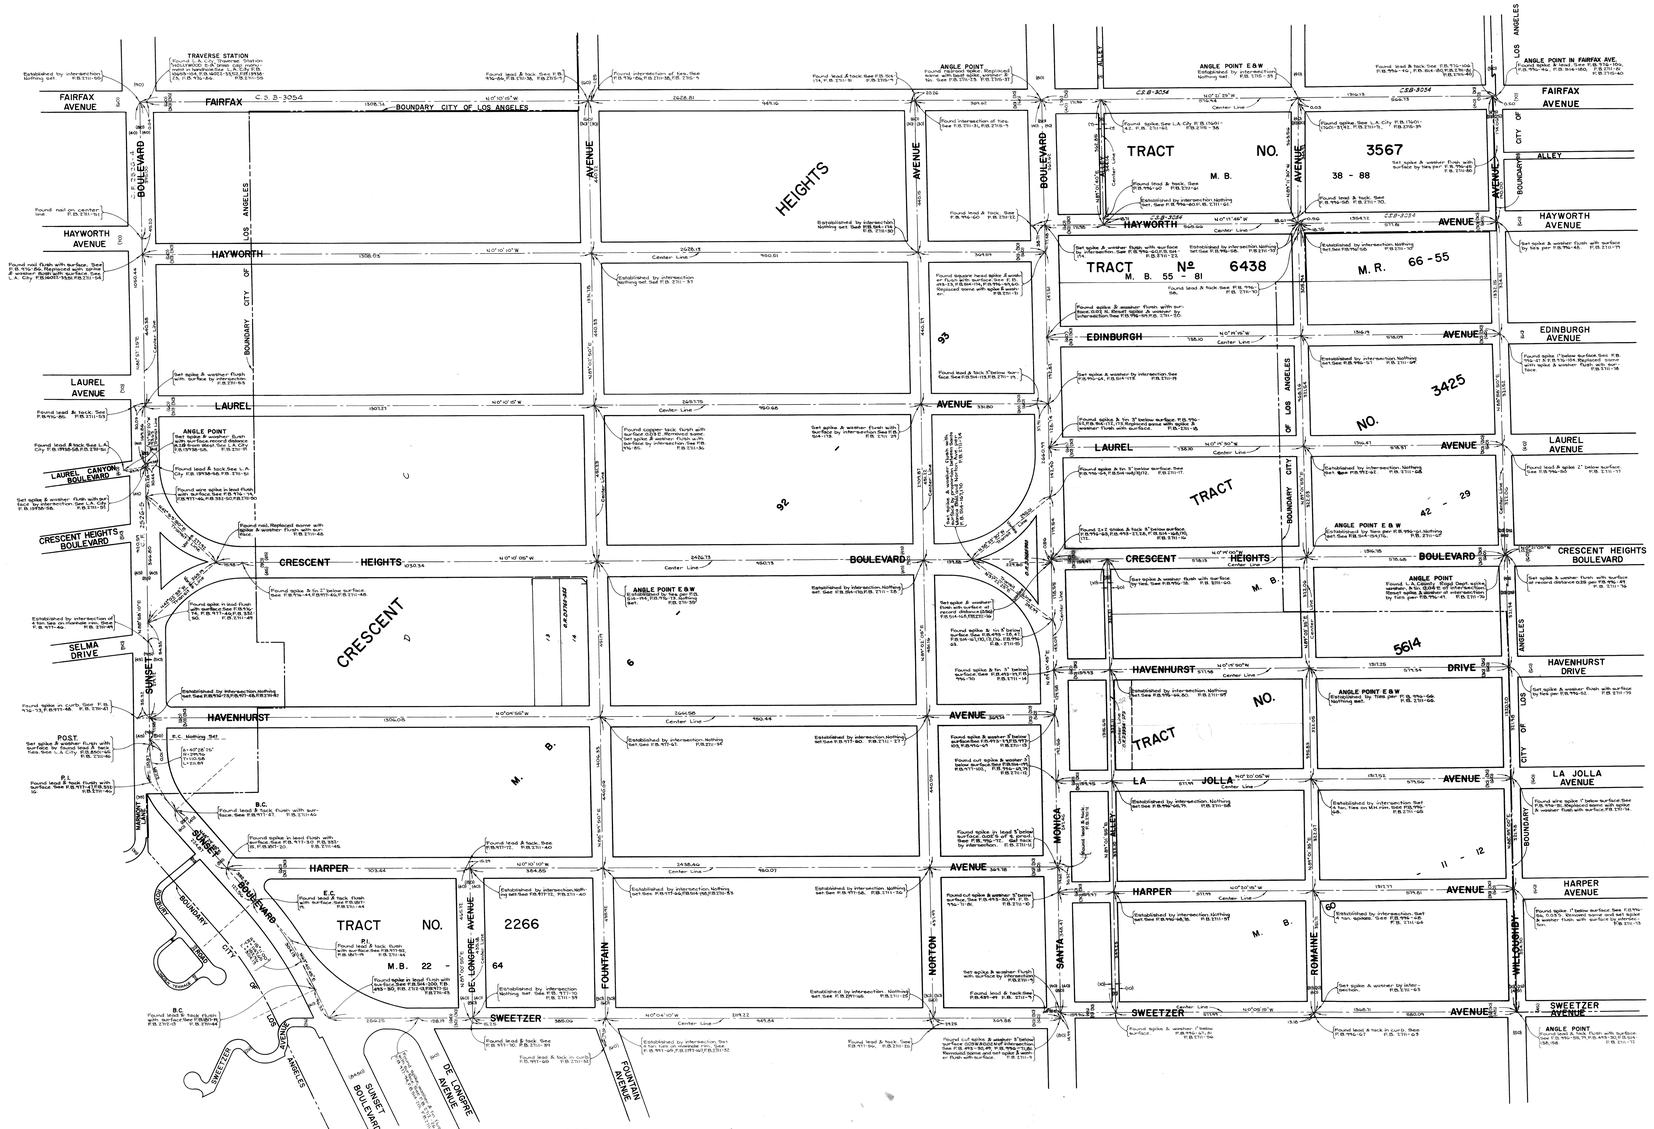

COUNTY OF LOS ANGELES
MAP OF
STREETS IN A PORTION OF WEST HOLLYWOOD &
SHERMAN SEWER MAINTENANCE DISTRICT
COUNTY SURVEYORS MAP Nº B-3043
SCALE:- 1 INCH = 100 FT.

JOB NUMBER 0303.00

JOHN A. LAMBIE - COUNTY ENGINEER
SURVEYED MAY 1961 - MARCH 1963

SURVEYED ON REQUEST OF THE COUNTY ENGINEER UNDER SEC. 79 ORD. 4099 BY LETTER DATED NOVEMBER 15, 1960

BEARINGS ARE BASED ON THE CALIFORNIA COORDINATE SYSTEM ZONE 7 PER SEC. 8809 PUBLIC RESOURCES CODE SEE C.S. 9423

F.B. 2711 - 5 - 81

FIELD WORK BY ..... W. A. RICHARDS
OFFICE WORK BY ..... R. R. SHEAN
CHECKED BY ..... D. SAPPELL
C. RUBENACKER

I.H.22C-2-3

JOHN A. LAMBIE
COUNTY ENGINEER
FILED June 12, 1967
W. H. Miller DEPUTY

CSB-3043

CSB-3043