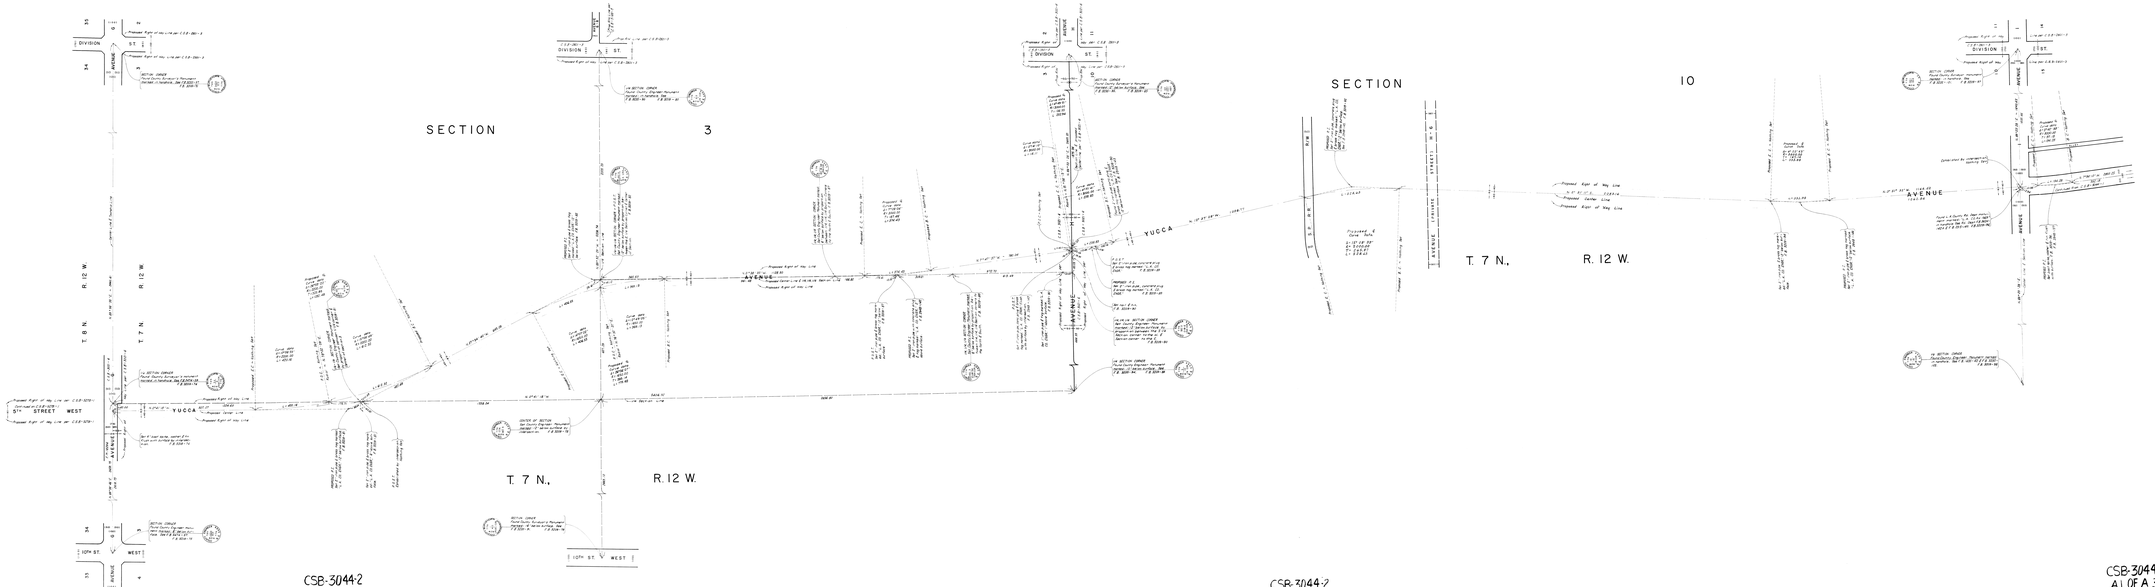

CSB-3044-2
A3 OF A3

CSB-3044-2
A2 OF A3

CSB-3044-2
A1 OF A3

COUNTY OF LOS ANGELES
MAP OF
YUCCA AVENUE
FROM
DIVISION STREET AT AVENUE J-8
TO
AVENUE G
COUNTY SURVEYORS MAP NO. B-3044
SHEET NO. 2 OF 2 SHEETS
SCALE: 1 INCH = 100 FT.

JOB NUMBER CO0157

HARVEY T. BRANDT - COUNTY ENGINEER
SURVEYED MAY 1955 - JUN. 1957

SURVEYED ON REQUEST OF THE REGIONAL PLANNING COMMISSION BY MINUTE ORDER DAD 8/28/57 AND BY LETTER DATED JULY 15 1957
AND BY BOARD ORDER DATED DEC. 11 1962
PUBLISHED PER BOARD ORDER DATED 12/11/62
SUBMITTED BY BOARD ORDER DATED 9 FEB DEC. 1969
PUBLIC RESOURCES CODE SEC. C.S. 9825

F.B. 2344-50-147 F.B. 3229-167-78

FIELD WORK BY J. S. COATES
DRAWN BY J. S. COATES & T. TABATA
CHECKED BY A. G. HILBERG

STEPHEN J. KOONCE
ACTING COUNTY ENGINEER
[illegible]
[illegible]