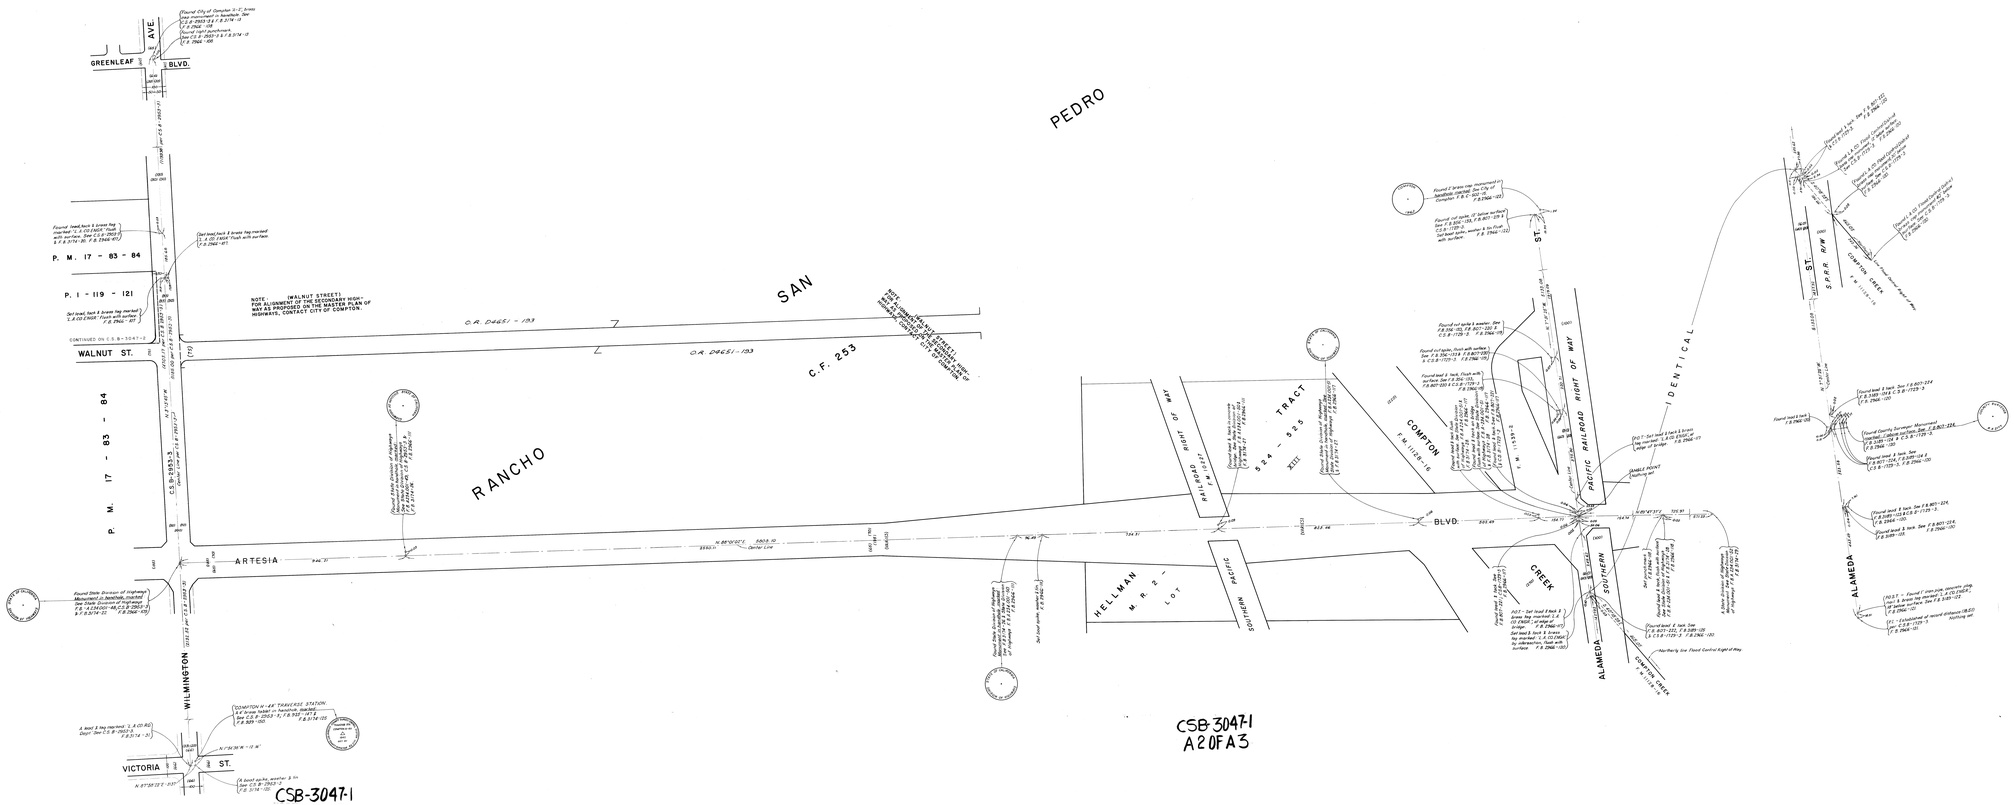

CSB-3047-1
A3 OF A3

CSB-30471
A2 OF A3

CSB-30471
A1 OF A3

COUNTY OF LOS ANGELES

MAP OF WALNUT STREET FROM ALAMEDA STREET TO AVALON BOULEVARD

COUNTY SURVEYORS MAP NO. B-3047

SHEET NO. 1 OF 2 SHEETS

SCALE - 1 INCH = 100 FT.

JOB NUMBER 0094.73

JOHN A. LAMBIE - COUNTY ENGINEER

SURVEYED: JULY - NOV. 1967

BEARINGS ARE BASED ON THE CALIFORNIA COORDINATE SYSTEM ZONE 7, PER SEC. 8809 PUBLIC RESOURCES CODE SEE C.S. 9425

F.B. 2966-97-123, F.B. 3174, F.B. 3121

FIELD WORK BY ..... E.F. ENGLISH
OFFICE WORK BY ..... H. HOLMAN
P. MANOR
CHECKED BY ..... W.A. EDMONDSON

JOHN A. LAMBIE
COUNTY ENGINEER
FRED E. ... (SEAL)
... (DEPUTY)