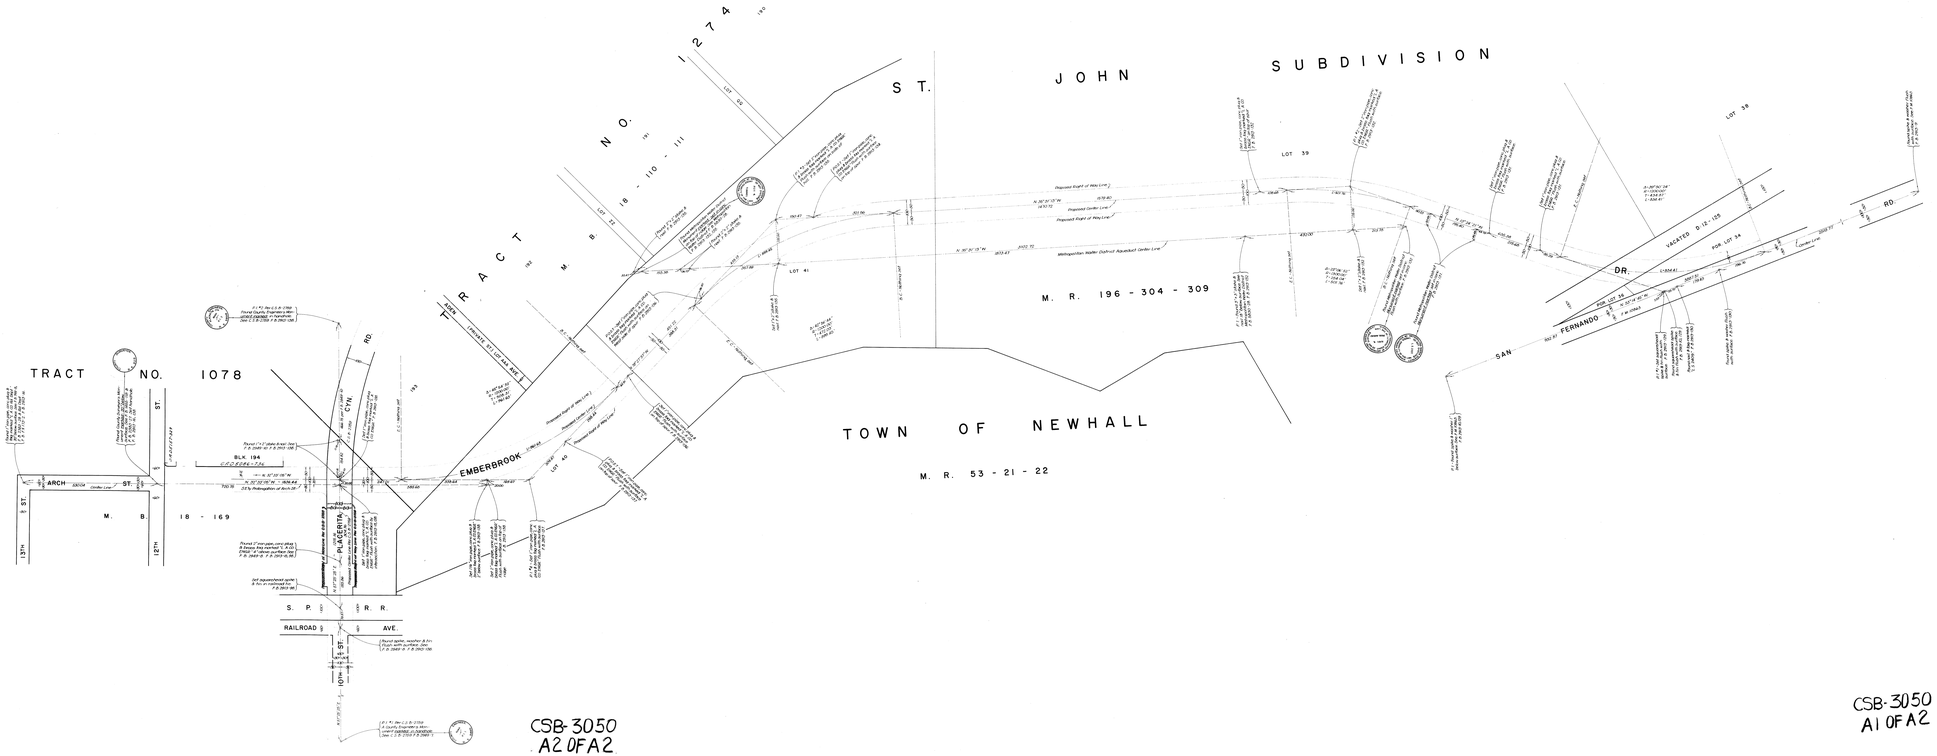

CSB-3050
A2 OF A2

CSB-3050
A1 OF A2

COUNTY OF LOS ANGELES
MAP OF
EMBERBROOK DRIVE
FROM
SAN FERNANDO ROAD
TO
PLACERITA CANYON ROAD
COUNTY SURVEYORS MAP NO. B-3050
SCALE:- 1 INCH = 100 FT.

JOB NUMBER 0093.34

JOHN A. LAMBIE - COUNTY ENGINEER
SURVEYED MAY 1962 & FEBRUARY 1967

SURVEYED ON REQUEST OF THE REGIONAL PLANNING COMMISSION UNDER SEC. 79, ORD. 4099, BY LETTER DATED DEC. 2, 1966 AND BY BOARD ORDER DATED DEC. 11, 1951.

BEARINGS ARE BASED ON THE BEARING OF PLACERITA CYN. RD. AS SHOWN ON C.S.B-2759

F.B. 293-9-16, 98, 127-138

FIELD WORK BY ..... C. L. WRIGHT
OFFICE WORK BY ..... H. HUMASU
W. HUMASU
CHECKED BY ..... R. SHORT
J. A. CHURCH

I.M. 249117 F.249197

JOHN A. LAMBIE
COUNTY ENGINEER
Reg. No. 26186
L. L. Dreher
DEPUTY