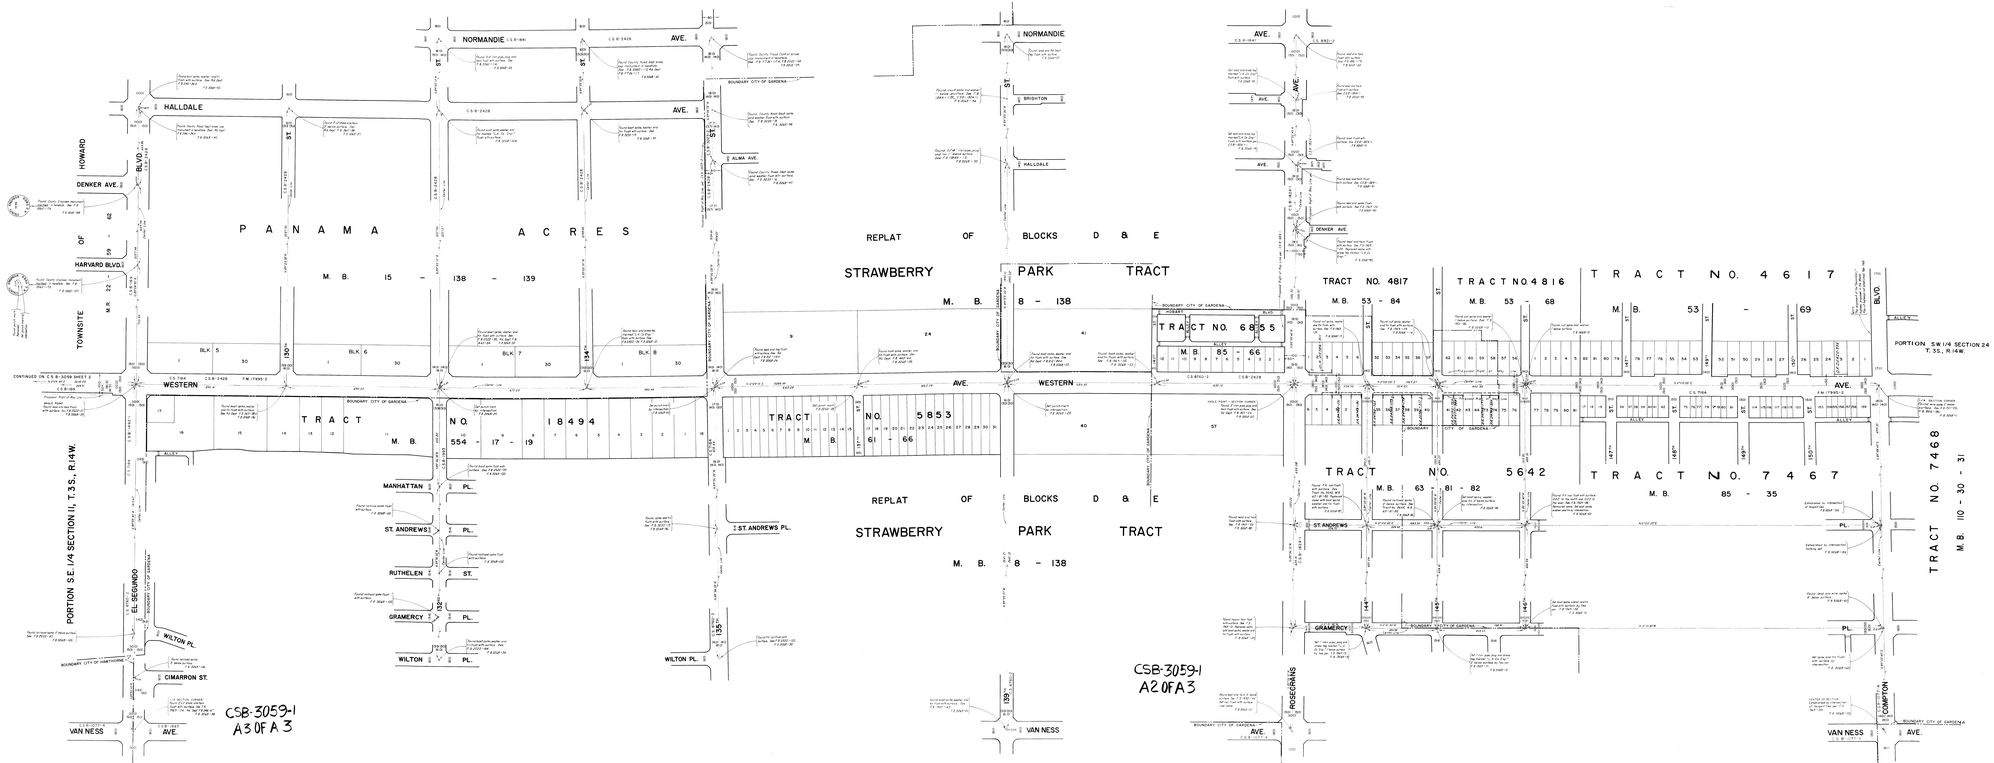

COUNTY OF LOS ANGELES
MAP OF
WESTERN AVENUE
FROM
COMPTON BOULEVARD
TO
CENTURY BOULEVARD
COUNTY SURVEYORS MAP NO. B-3059
SHEET NO. 1 OF 2 SHEETS
SCALE: 1 INCH = 100 FT.

Z46.26

JOB NUMBER 009695

JOHN A. LAMBIE - COUNTY ENGINEER
SURVEYED FEB. 1966 - FEB. 1967

SURVEYED ON REQUEST OF THE REGIONAL PLANNING COMMISSION UNDER SEC. 79 OF THE COUNTY CODE, ORDER OF THE COUNTY AND BY BOARD ORDER DATED DEC. 11, 1951

BEARINGS ARE BASED ON THE BEARING OF WESTERN AVE AS SHOWN ON C.S.B. 2720-1

F.B. 3268-5-161

FIELD WORK BY: E. F. ENGLISH
OFFICE WORK BY: G. L. MACDONALD
R. MANOR
CHECKED BY: M. ASHLEY

JOHN A. LAMBIE
COUNTY ENGINEER
Feb. 8-1968
Supervisor

CSB-3059-1 A1 OF A3