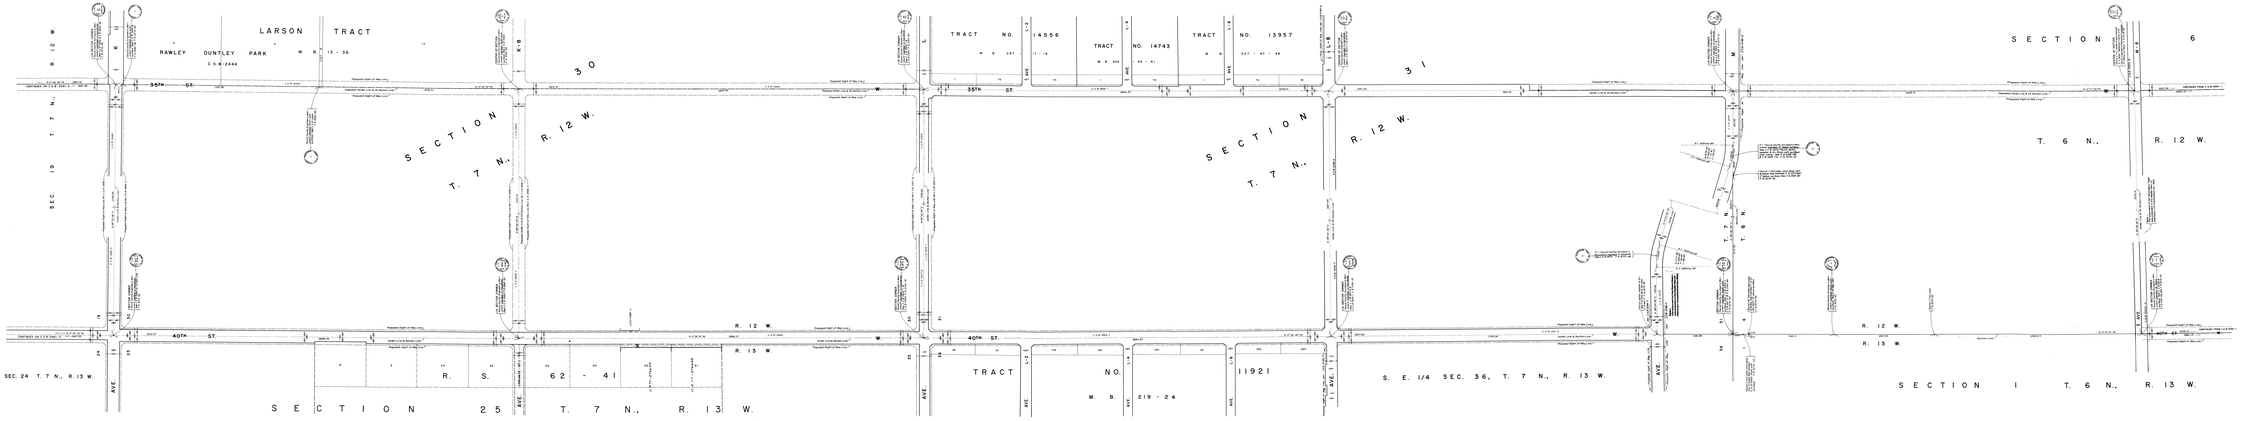

COUNTY OF LOS ANGELES
MAP OF

35TH STREET WEST

FROM
AVENUE M-8
TO
AVENUE K
AND

40TH STREET WEST

FROM
AVENUE M
TO
AVENUE K

COUNTY SURVEYOR'S MAP NO B-3061
SHEET NO. 2 OF 4 SHEETS
SCALE - 1 INCH = 100 FT.

J.A. DONATTI & CONFORM

2-28-1968 JOHN A. LAMBIE - COUNTY ENGINEER
THIS MAP IS COMPILED FROM RECORDS AND BASED ON THE DEPARTMENT OF PUBLIC WORKS MAPS OF SECTIONS 30, 31, 25 & 36 OF T.7N., R.12 & 13 W., S.B.B.&M. AND SECTIONS 6 & 1 OF T.6N., R.12 & 13 W., S.B.B.&M.

F.B. 3273 - F.B. 2444 - F.B. 3292 - F.B. 3292

FIELD WORK BY: J. E. CONATO
OFFICE WORK BY: W. HIMMEL
CHECKED BY: W. J. CHAMBERS

Original Signed at Map Library, 2007 and Map Library - 2/12/2008

JOHN A. LAMBIE
No. 5000
Registered Civil Engineer
State of California