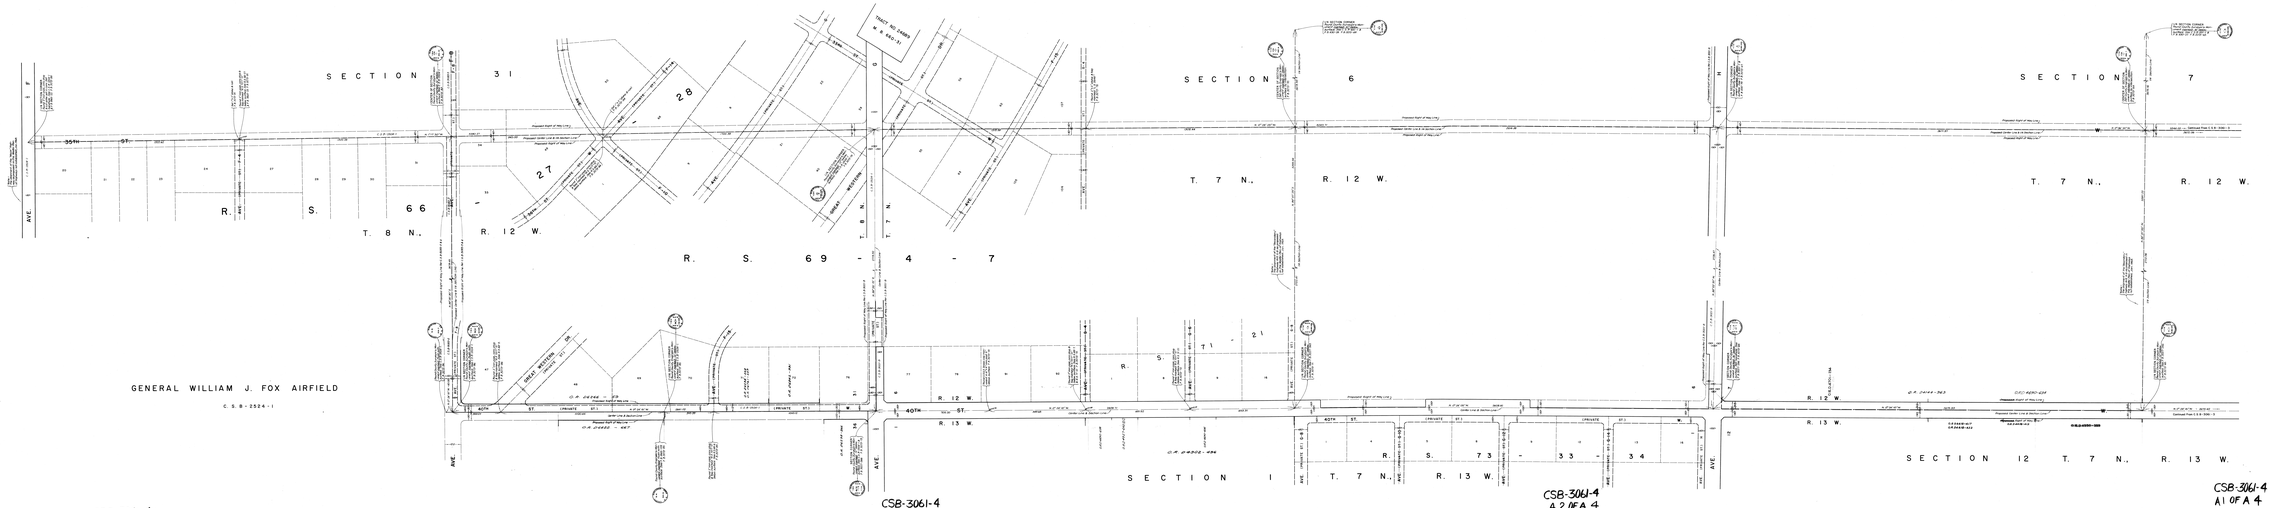

COUNTY OF LOS ANGELES
MAP OF

35TH STREET WEST

FROM
AVENUE H-8
TO
AVENUE F
AND

40TH STREET WEST

FROM
AVENUE H-8
TO
AVENUE G F-8

COUNTY SURVEYOR'S MAP NO. B-3061
SHEET NO. 4 OF 4 SHEETS
SCALE - 1 INCH = 100 FT.

J. A. VANITT & CORT INC.

EARTH-CO JOHN A. LAMBIE - COUNTY ENGINEER
SURVEYED FEB. AND TO AUG. 1966
BEARINGS ARE BASED ON THE BEARING N. 0°-00'-00" E. ON THE CENTERLINE OF 35TH STREET WEST AS SHOWN ON C.S.B. 2524-1.
P. S. 5273 F. B. 1883

FIELD WORK BY: J. A. VANITT
OFFICE WORK BY: J. A. VANITT
CHECKED BY: A. K. DONDERSON

(C) 1966 COUNTY OF LOS ANGELES, ALL RIGHTS RESERVED. NOT TO BE REPRODUCED IN WHOLE OR IN PART WITHOUT WRITTEN PERMISSION OF THE COUNTY OF LOS ANGELES

JOHN A. LAMBIE
COUNTY ENGINEER
COUNTY OF LOS ANGELES