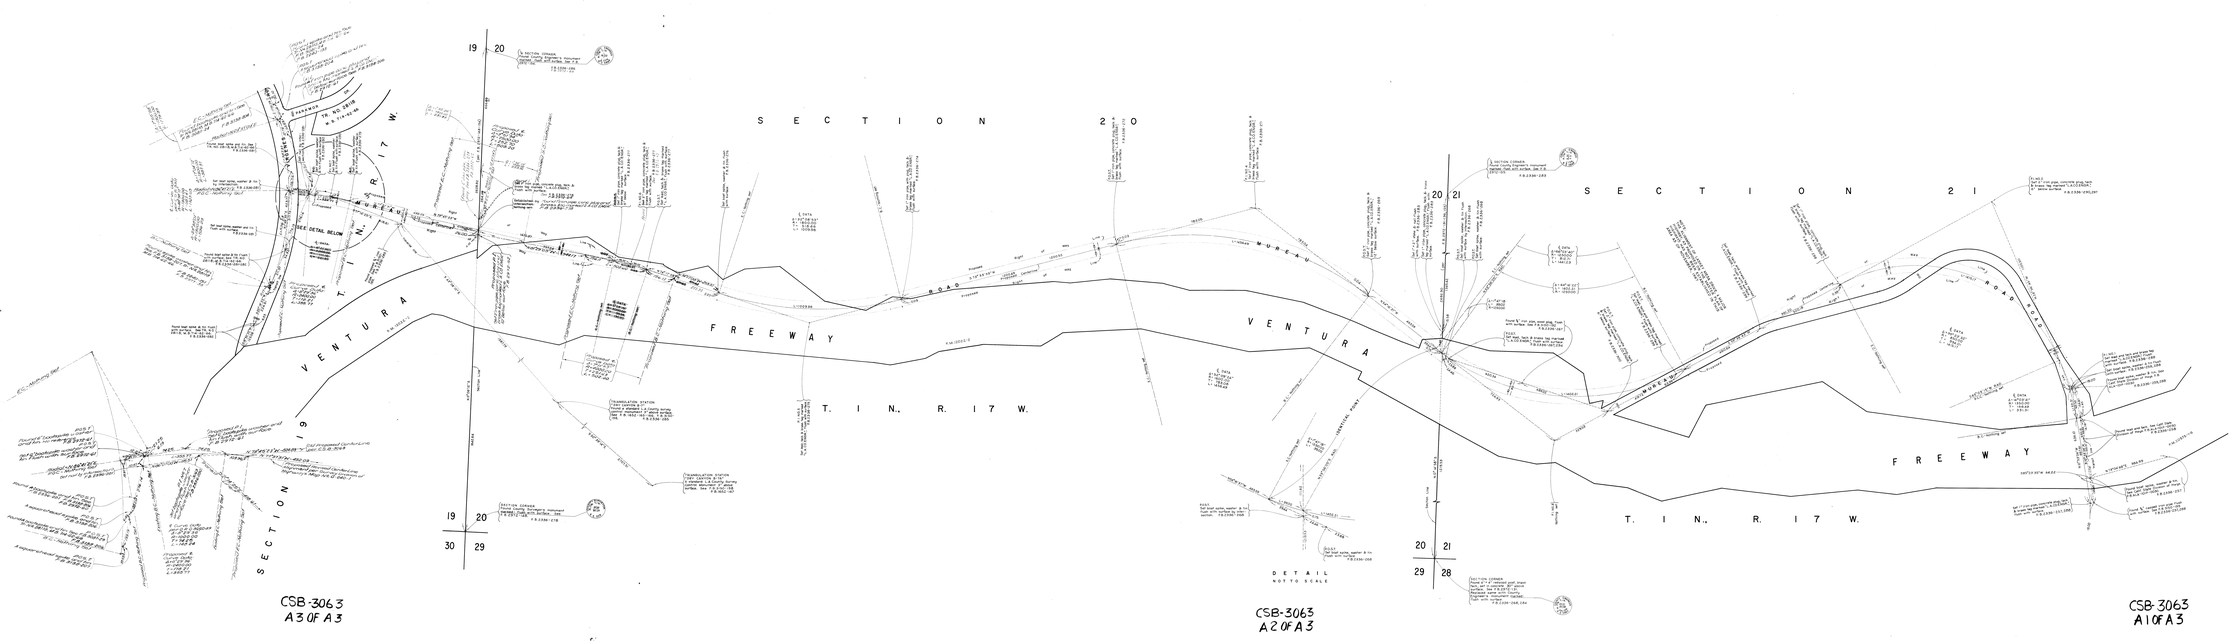

COUNTY OF LOS ANGELES

MAP OF

MUREAU ROAD

FROM

CALABASAS ROAD

TO

LAS VIRGENES ROAD

COUNTY SURVEYORS MAP NO. B-3063

SCALE: - 1 INCH = 100 FT.

JOB NUMBER: 2596-1

IM 62 IM 133 27

JOHN A. LAMBIE - COUNTY ENGINEER
LAMBIE - COUNTY SURVEYOR

SURVEYED ON REQUEST OF THE REGIONAL PLANNING COMMISSION UNDER SEC. 7A, ORD 4009, BY LETTER DATED FEB 5, 1964, AND BY BOARD ORDER DATED DEC. 1, 1964.

BEARINGS ARE BASED ON THE CALIFORNIA COORDINATE SYSTEM, ZONE 5, PER SECTION 8801 PUBLIC RESOURCES CODE. SEE C.S. MAP

F.B. 2336-215-300

FIELD WORK BY ..... J. VOSS
OFFICE WORK BY ..... D.H. BOKER
CHECKED BY ..... H. EDMONSON

This mapped portion is the responsibility of the Registered Professional Engineer whose seal appears below.

JOHN A. LAMBIE
COUNTY ENGINEER
PROF. ENGINEER