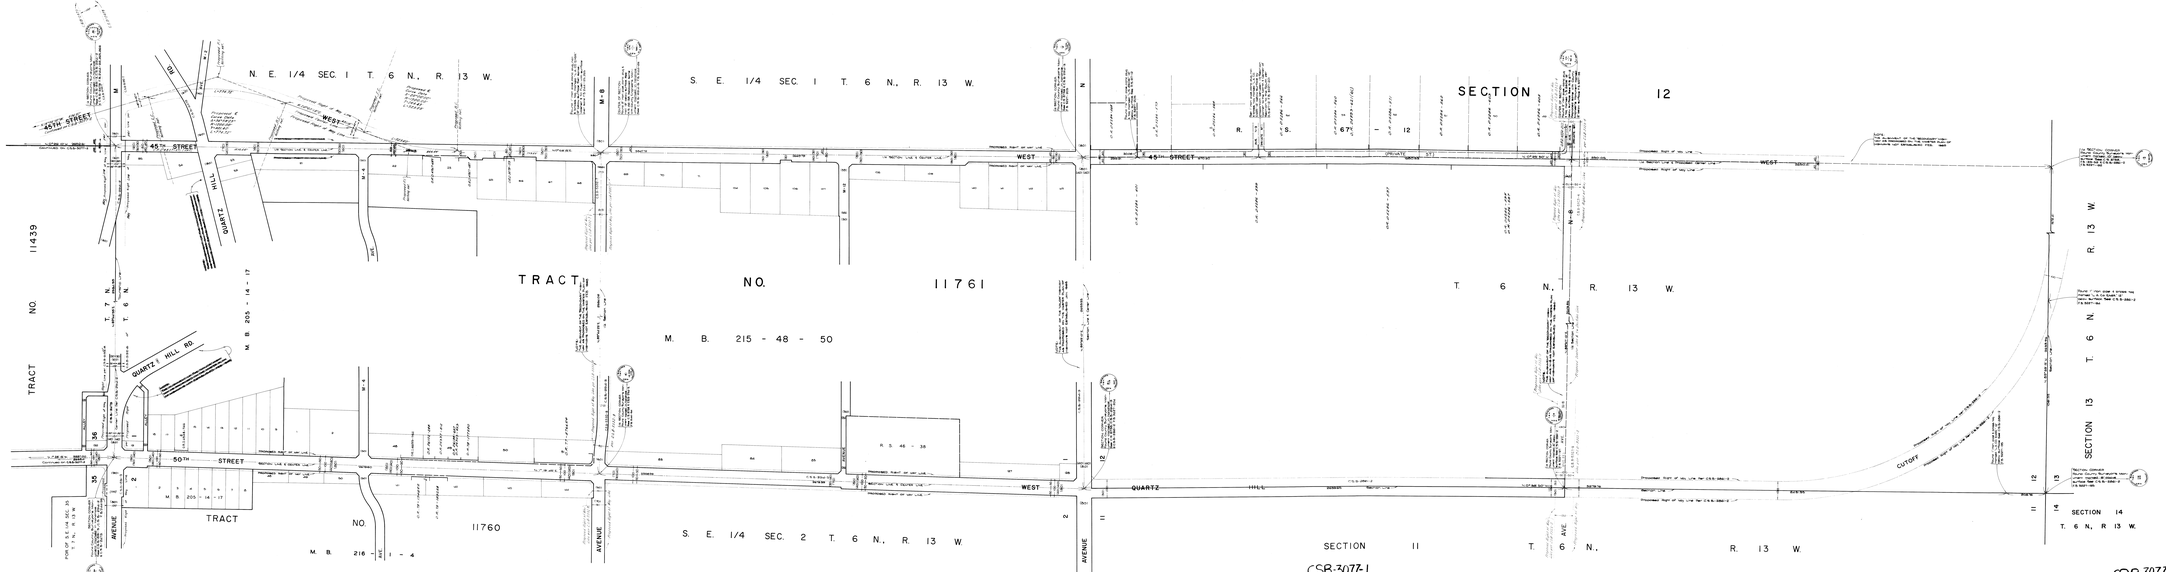

CSB-3077-1
A3 OF A3

CSB-3077-1
A2 OF A3

CSB-3077-1
A1 OF A3

COUNTY OF LOS ANGELES
MAP OF

45TH STREET WEST
FROM
AVENUE O
TO
AVENUE M
AND

50TH STREET WEST
FROM
AVENUE N
TO
AVENUE M

COUNTY SURVEYOR'S MAP NO. B-3077
SHEET NO. 1 OF 4 SHEETS
SCALE: 1 INCH = 100 FT.

J. N. 0066.70 & 0066.78

JOHN A. LAMBIE – COUNTY ENGINEER
SURVEYED MAR. 1960 TO AUG. 1965

BEARINGS ARE BASED ON THE BEARING OF AVENUE K (N.89°32'46"W.) PER C.S.B-2994-1

F. B. 244 F. B. 5021

FIELD WORK BY J. G. CONTES
R. VARGAS
OFFICE WORK BY M. VARGAS
Y. NING
CHECKED BY M. A. CHAPMAN

JOHN A. LAMBIE
COUNTY ENGINEER
BY
Assistant Deputy