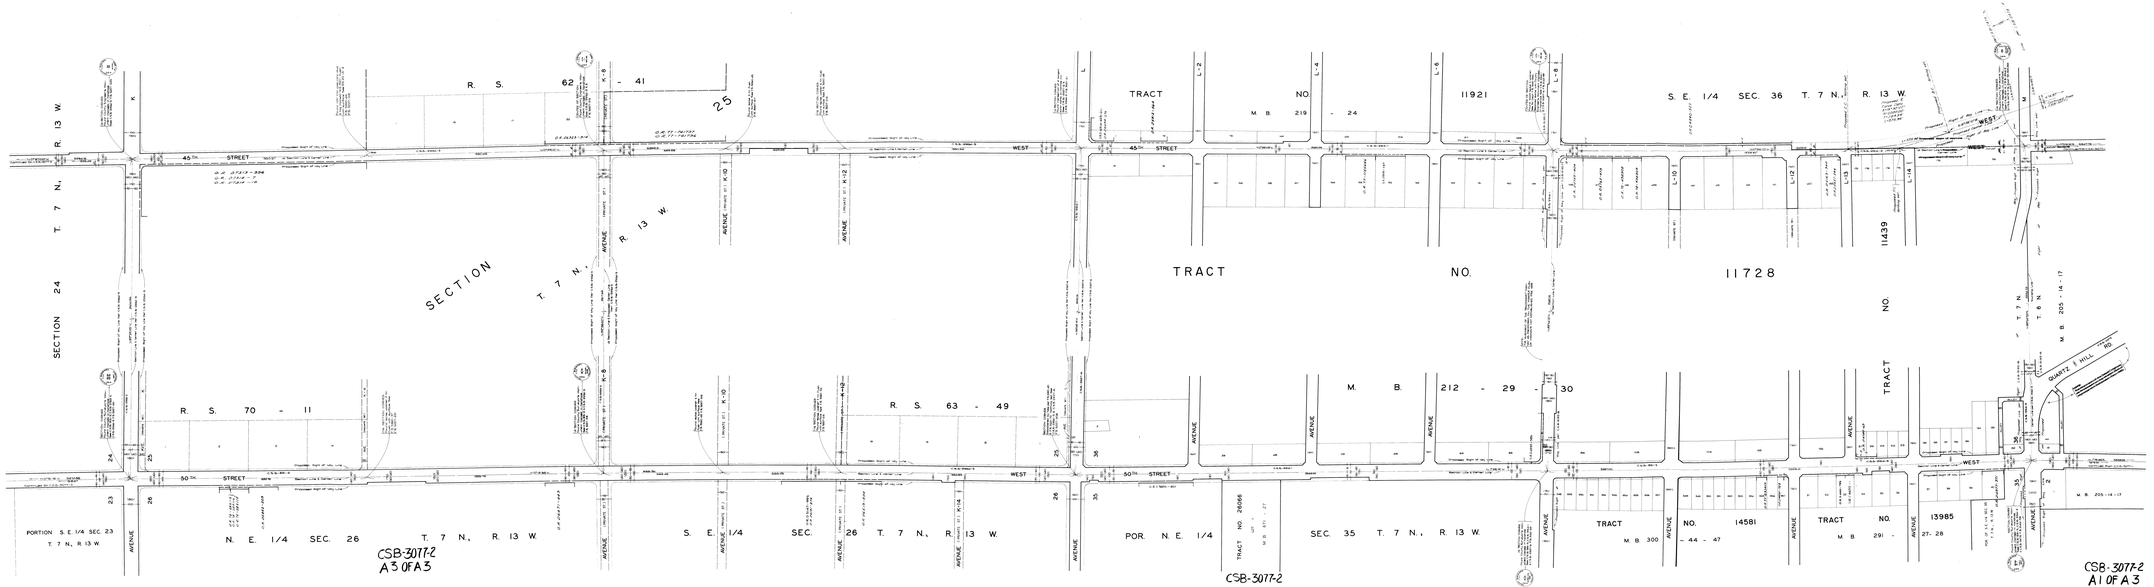

COUNTY OF LOS ANGELES
MAP OF

45TH STREET WEST
50TH STREET WEST

FROM
AVENUE M
TO
AVENUE K

COUNTY SURVEYOR'S MAP NO. B-3077
SHEET NO. 2 OF 4 SHEETS

SCALE - 1 INCH = 100 FT.

(IN GRID N. & GRID E.)
(2-14-84 E.T.)

JOHN A. LAMBIE - COUNTY ENGINEER
SURVEYED MAR. 1983 TO AUG. 1986

BEARINGS ARE BASED ON THE BEARING OF
AVENUE K BETWEEN R. 13 & 14 W. (1944 S.
F.D. 0.44 F.B. 3237)

FIELD WORK BY J.S. COATES
J. MENDONCA
OFFICE WORK BY M. A. CHAPMAN
T.T. MAO
CHECKED BY W. K. CONDRONDER

JOHN A. LAMBIE
COUNTY ENGINEER
REG. C.E. 6
By [signature] DEPUTY