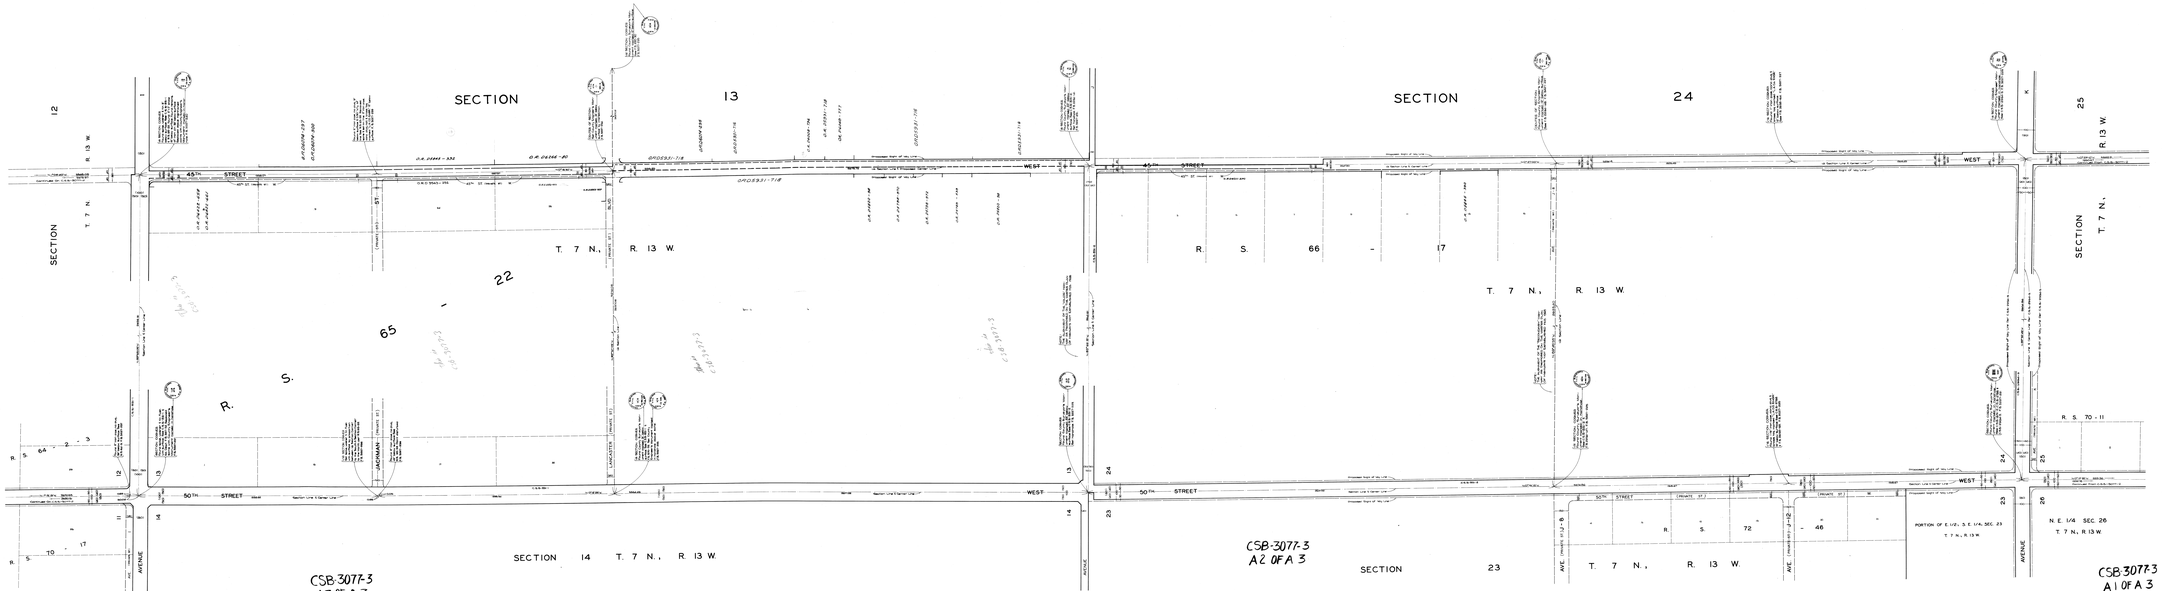

COUNTY OF LOS ANGELES
MAP OF

45TH STREET WEST
50TH STREET WEST

FROM
AVENUE K
TO
AVENUE I

COUNTY SURVEYOR'S MAP NO. B-3077
SHEET NO. 3 OF 4 SHEETS
SCALE - 1 INCH = 100 FT.

1 IN. DENOTES 10 SQ.MILES
2.14.64 (7)

JOHN A. LAMBIE - COUNTY ENGINEER
SURVEYED MAR. 1960 TO AUG. 1965.

BEARINGS ARE BASED ON THE BEARING OF AVENUE K OF SURVEY NO. 1 S. D. 2944-3
F. B. 2144 F. B. 3227

FIELD WORK BY: J. S. CONTES
J. MENDENCE
OFFICE WORK BY: R. VILLALOBOS
T. YEE
CHECKED BY: W. A. EDMUNDSON

JOHN A. LAMBIE
COUNTY ENGINEER
PROJ. C. P. NO. 3
John A. Lambie
Jan. 1966