GRAHAM AND CECIL PLACER CLAIM

LOT 40

SECTION 26, T.2N., R.9W.

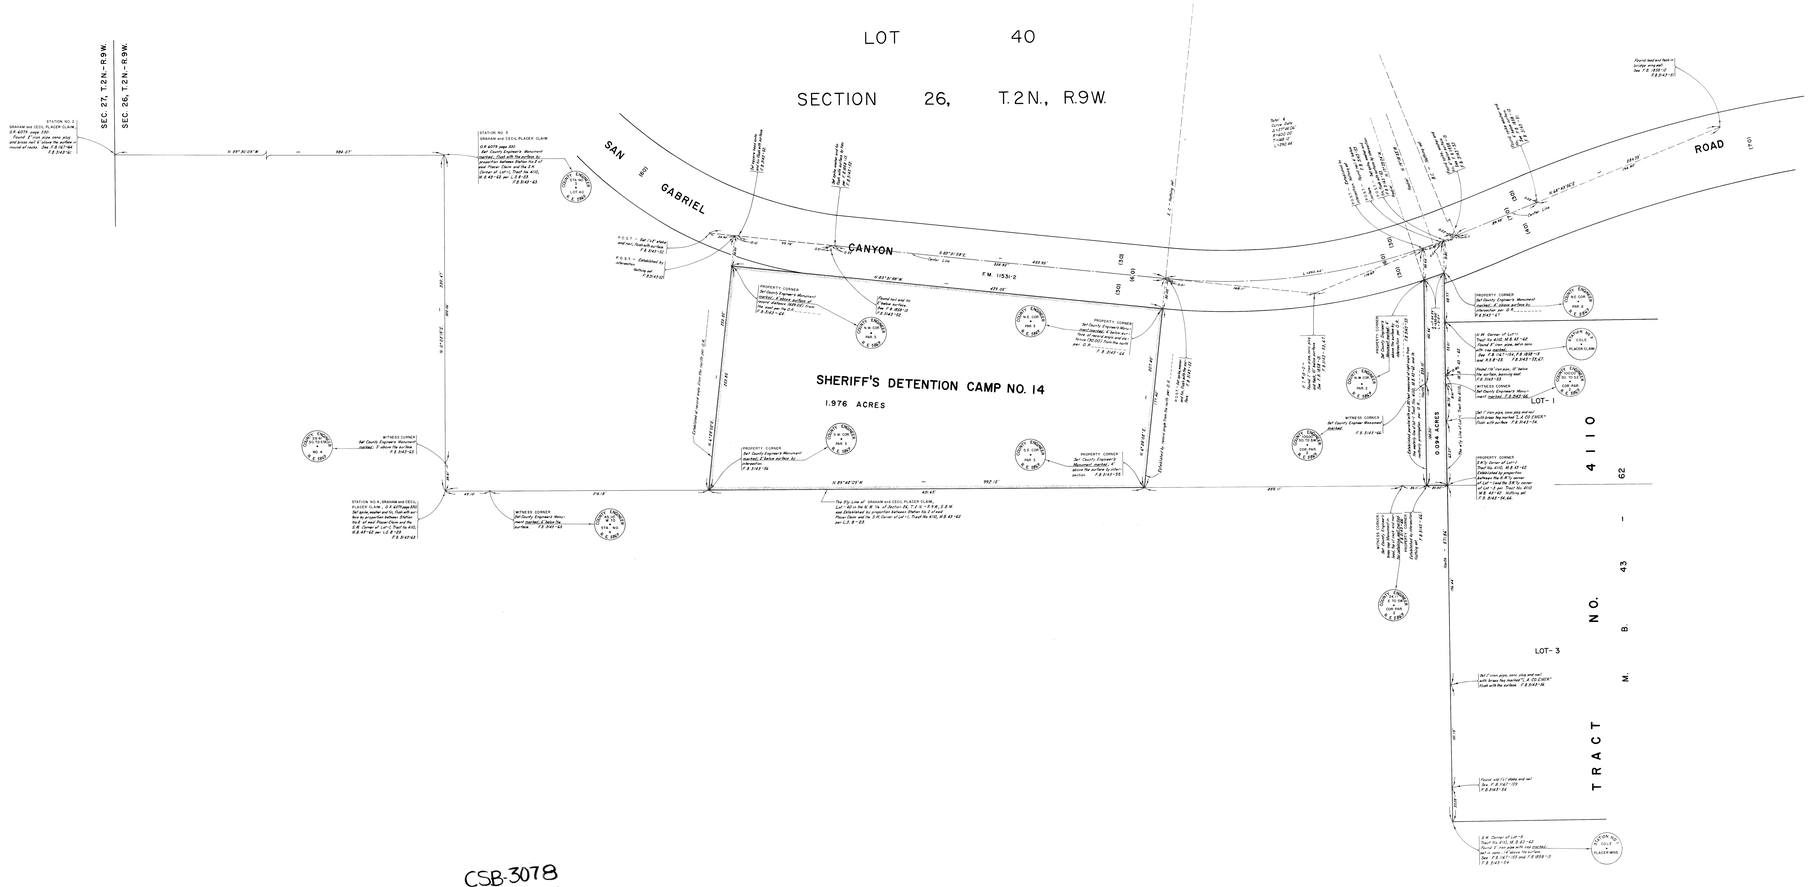

CSB-3078
A2 OF A2

COUNTY OF LOS ANGELES
MAP OF
SHERIFF'S DETENTION CAMP NO. 14

BEING A PORTION OF
LOT NO. 40, IN THE NORTHWEST
QUARTER OF SECTION 26, T.2N., R.9W., S.B.M.

COUNTY SURVEYORS MAP NO. B-3078

SCALE: 1 INCH = 30 FT.

JOB NUMBER 0077.25

JOHN A. LAMBIE - COUNTY ENGINEER
SURVEYED AUG.-NOV., 1967

BEARINGS ARE BASED ON THE BEARING OF NORTH AS SHOWN ON THE MOST WESTERLY LINE OF TRACT NO. 4110, M.B. 43-62.

F.B. 3143 - 49 - 67

FIELD WORK BY ..... M. SOTRO
OFFICE WORK BY ..... G.D. BAILEY
R. MANOR
CHECKED BY ..... G.D. BAILEY

JOHN A. LAMBIE
COUNTY ENGINEER
FILED 3-6-68
Leroy J. Zimmerman DEPUTY

CSB-3078
A1 OF A2