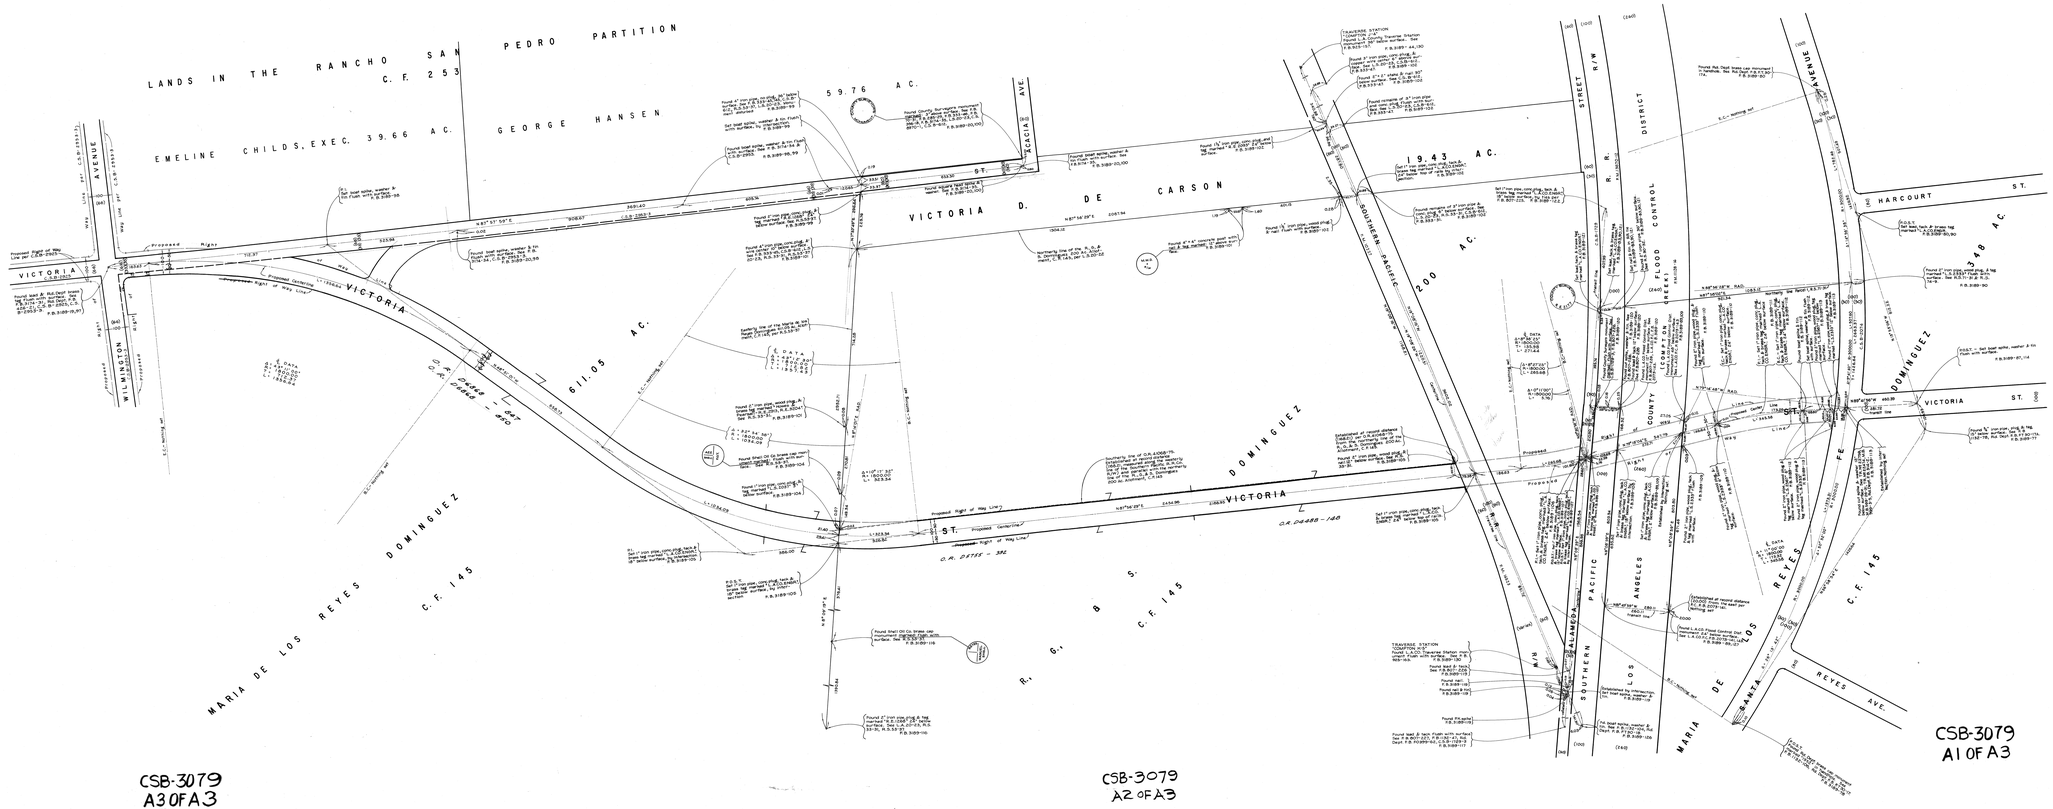

CSB-3079
A3 OF A3

CSB-3079
A2 OF A3

CSB-3079
A1 OF A3

COUNTY OF LOS ANGELES

MAP OF

VICTORIA STREET

FROM

SANTA FE AVENUE

TO

WILMINGTON AVENUE

COUNTY SURVEYORS MAP NO. B-3079

SHEET NO. 1 OF 3 SHEET.

SCALE:- 1 INCH = 100 FT.

JOB NUMBER 0075.67

I.M. 26 # 92

JOHN A. LAMBIE - COUNTY ENGINEER

SURVEYED, MAY & JUNE, 1967.

BEARINGS ARE BASED ON THE CALIFORNIA COORDINATE SYSTEM ZONE 7 PER SEC. 8809 PUBLIC RESOURCES CODE. SEE C.S. 8463

F.B. 3189-77-127

FIELD WORK BY..... W. RICHARDS
OFFICE WORK BY..... SEQ. BOYER
CHECKED BY..... M. ASHLEY

JOHN A. LAMBIE
COUNTY ENGINEER

FILED
Surveyor COUNTY