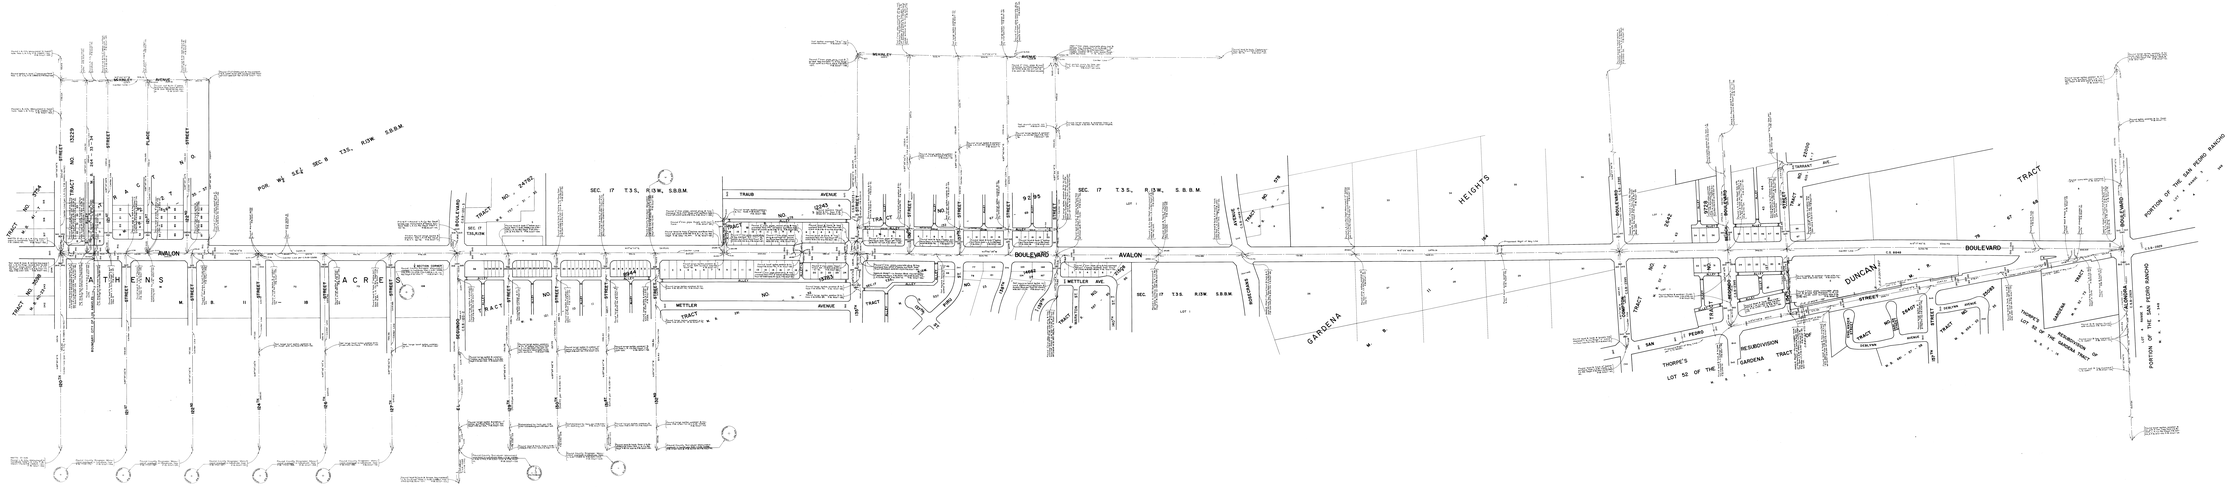

COUNTY OF LOS ANGELES

MAP OF

AVALON BOULEVARD

TO

ALONDRA BOULEVARD

120TH STREET

COUNTY SURVEYORS MAP NO. B-3081

SCALE - 1 INCH = 100 FT.

JOB NUMBER 2081241

JOHN A. LEWIS - COUNTY ENGINEER

SURVEYED - FEB-SEPT. 1969

REFERENCE MAPS: RECORD OF SURVEY 69-0-3
SURVEYS 69-0-3, 69-0-4 AND 69-0-5
PUBLIC RESOURCE CODE SEC. 21.5 8423

F.B. 5687-1-140

DRAWN BY ..... R. J. WEBER
OFFICE ENG. BY ..... R. J. WEBER
CHECKED BY ..... W. H. SIMONSEN

JOHN A. LEWIS
COUNTY ENGINEER
BY CHIEF