C2 B-2453

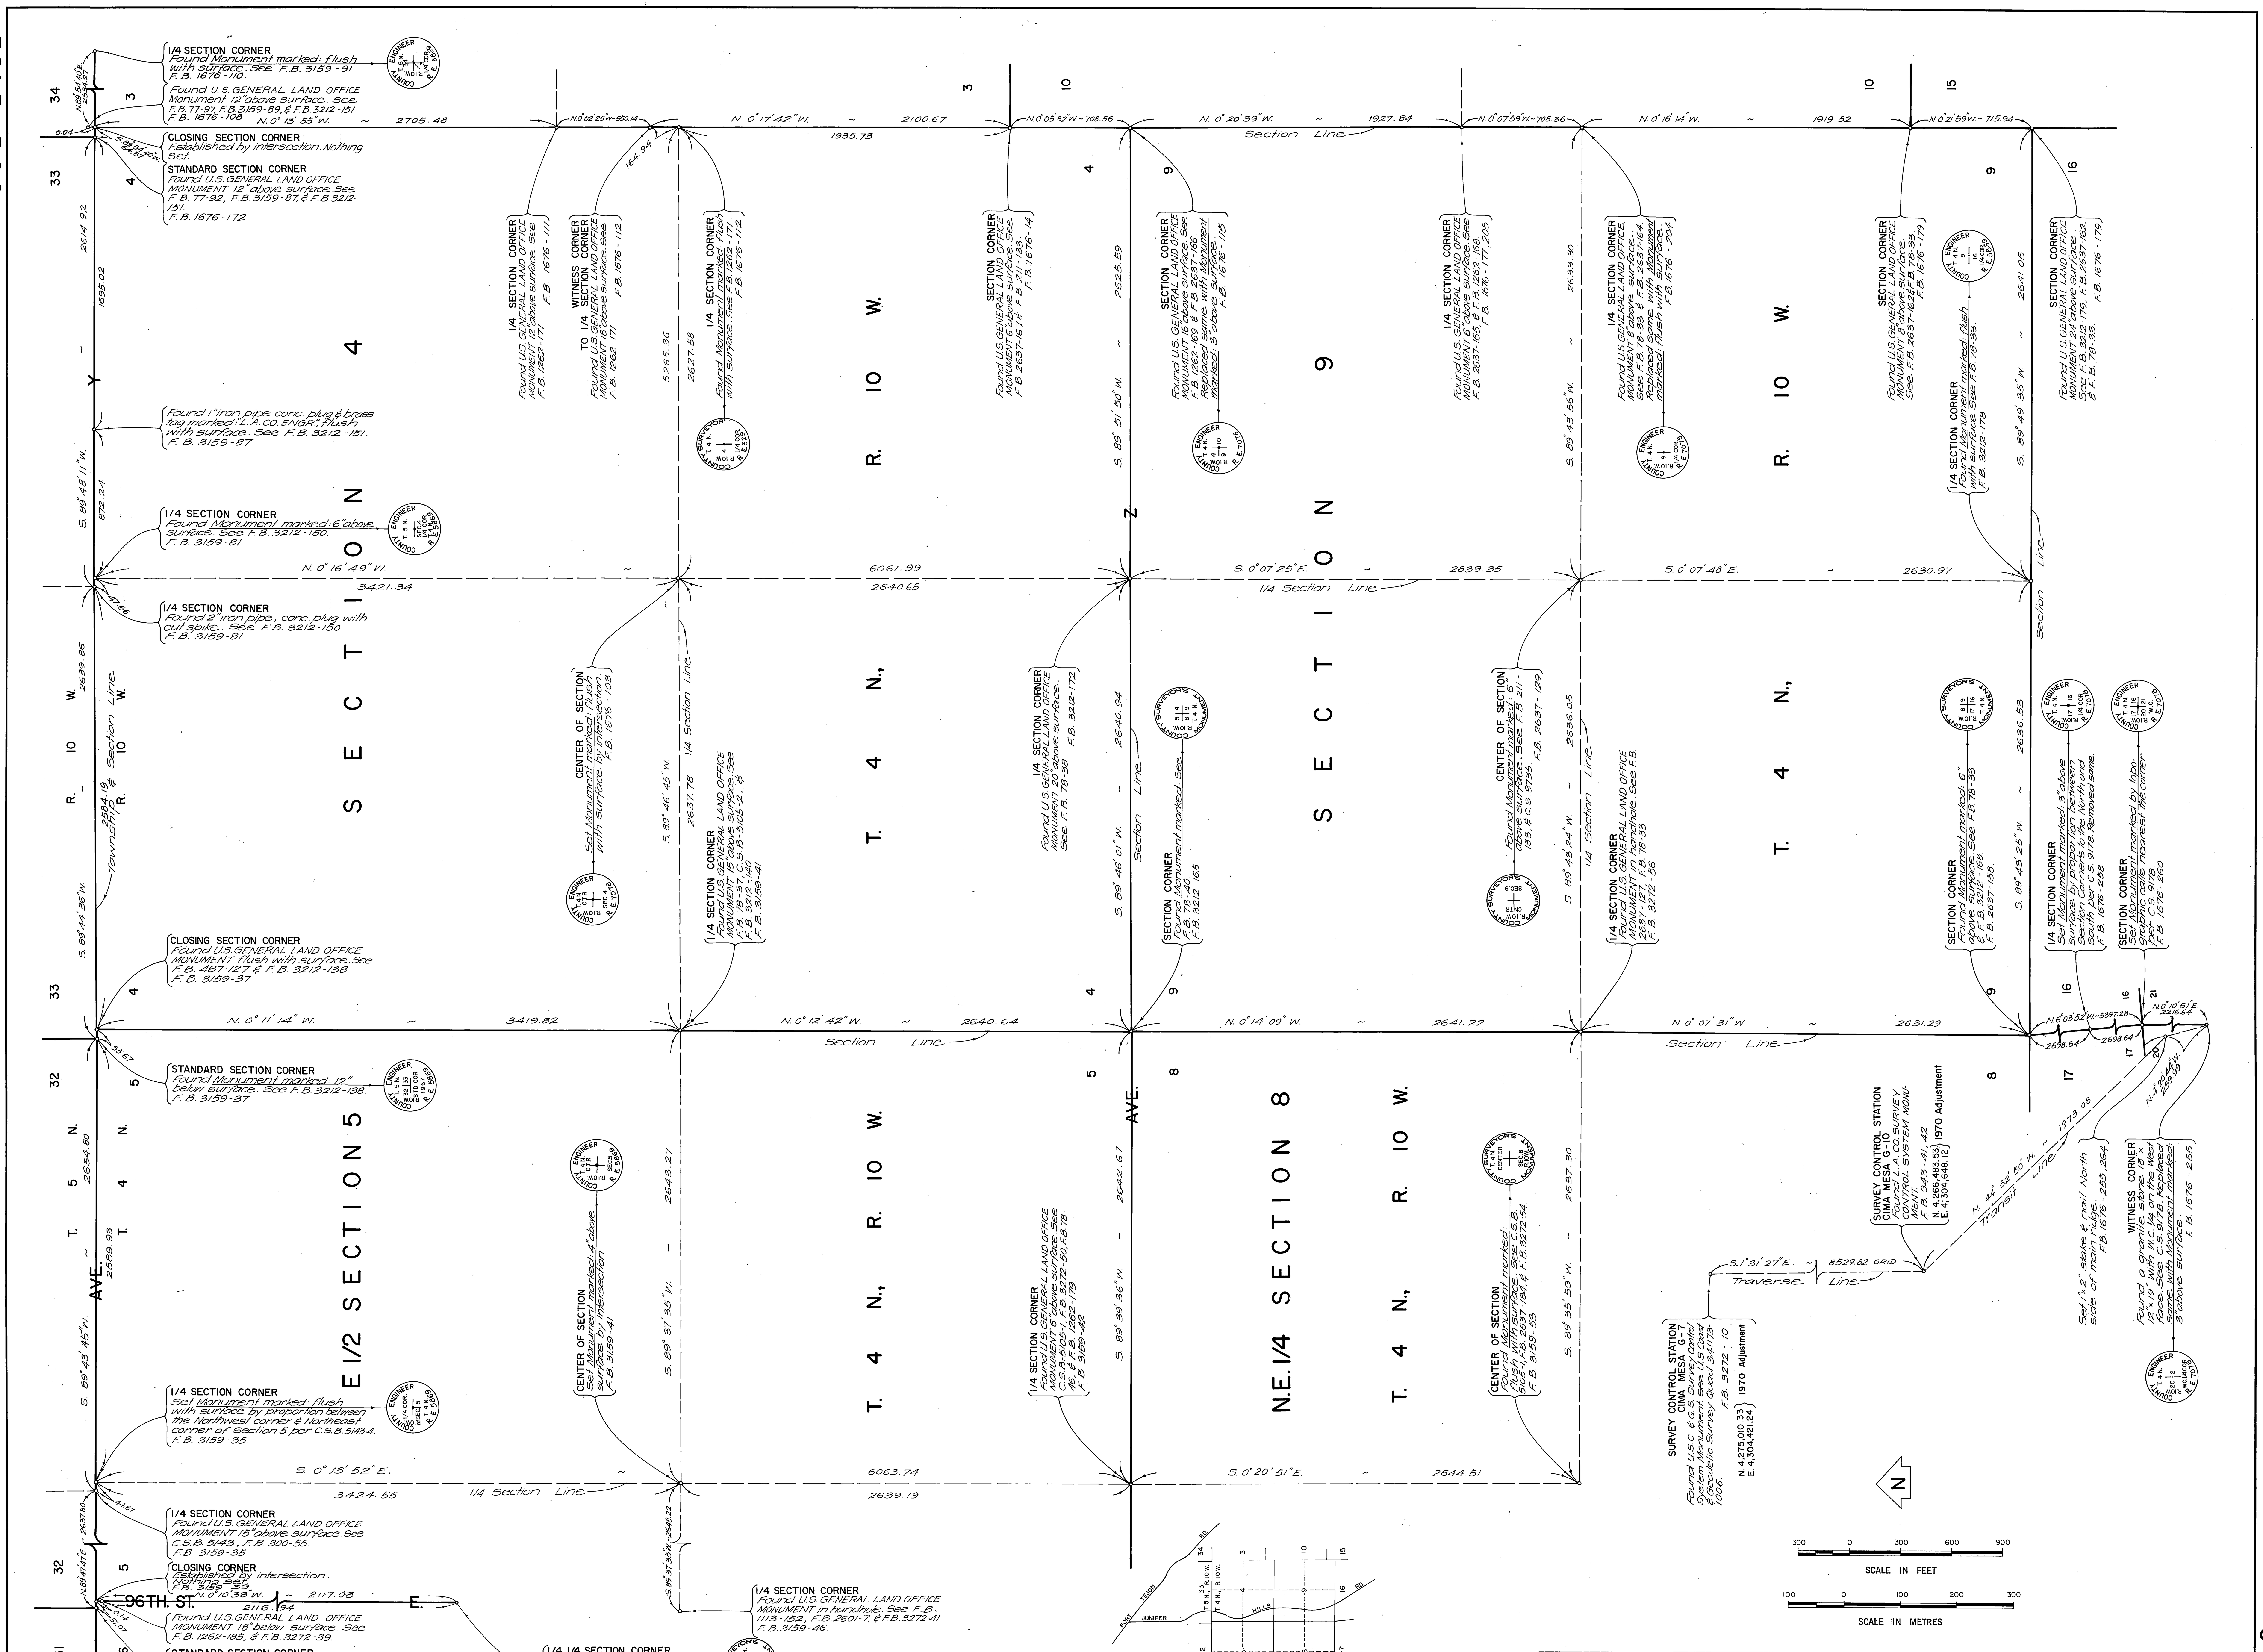

NOTE:
THIS MAP WAS FILED FOR THE PURPOSE OF ESTABLISHING SECTION LINES. ALL OTHER CADASTRAL DATA HAS BEEN OMITTED.

COUNTY OF LOS ANGELES
DEPARTMENT OF COUNTY ENGINEER-FACILITIES
STEPHEN J. KOONCE-COUNTY ENGINEER
PREPARED BY SURVEY DIVISION
RICHARD J. MITCHELL
ASSISTANT DEPUTY COUNTY ENGINEER
SURVEYED BY BILL VOGE
CHECKED BY B. GOINS
DRAWN BY S. HAQUE

MAP OF
SECTIONS 4 & 9 & EAST 1/2 OF SECTIONS 5 & 8 T. 4 N., R. 10 W.

BASIS OF BEARINGS
CALIFORNIA COORDINATE SYSTEM ZONE 7

COUNTY SURVEYOR'S MAP NO.
B-5423
SHEET 1 OF 1 SHEET
FILED: March 31, 19 82
R. J. Mitchell
DEPUTY
SURVEYED DECEMBER, 1972
REFERENCE F.B. 1676, F.B. 2637, F.B. 3159, F.B. 3212, & F.B. 3272
JOB NUMBER 0208.11
INDEX MAP NO. 81

REVISION		
NO.	BY	DATE

C2 B-2453