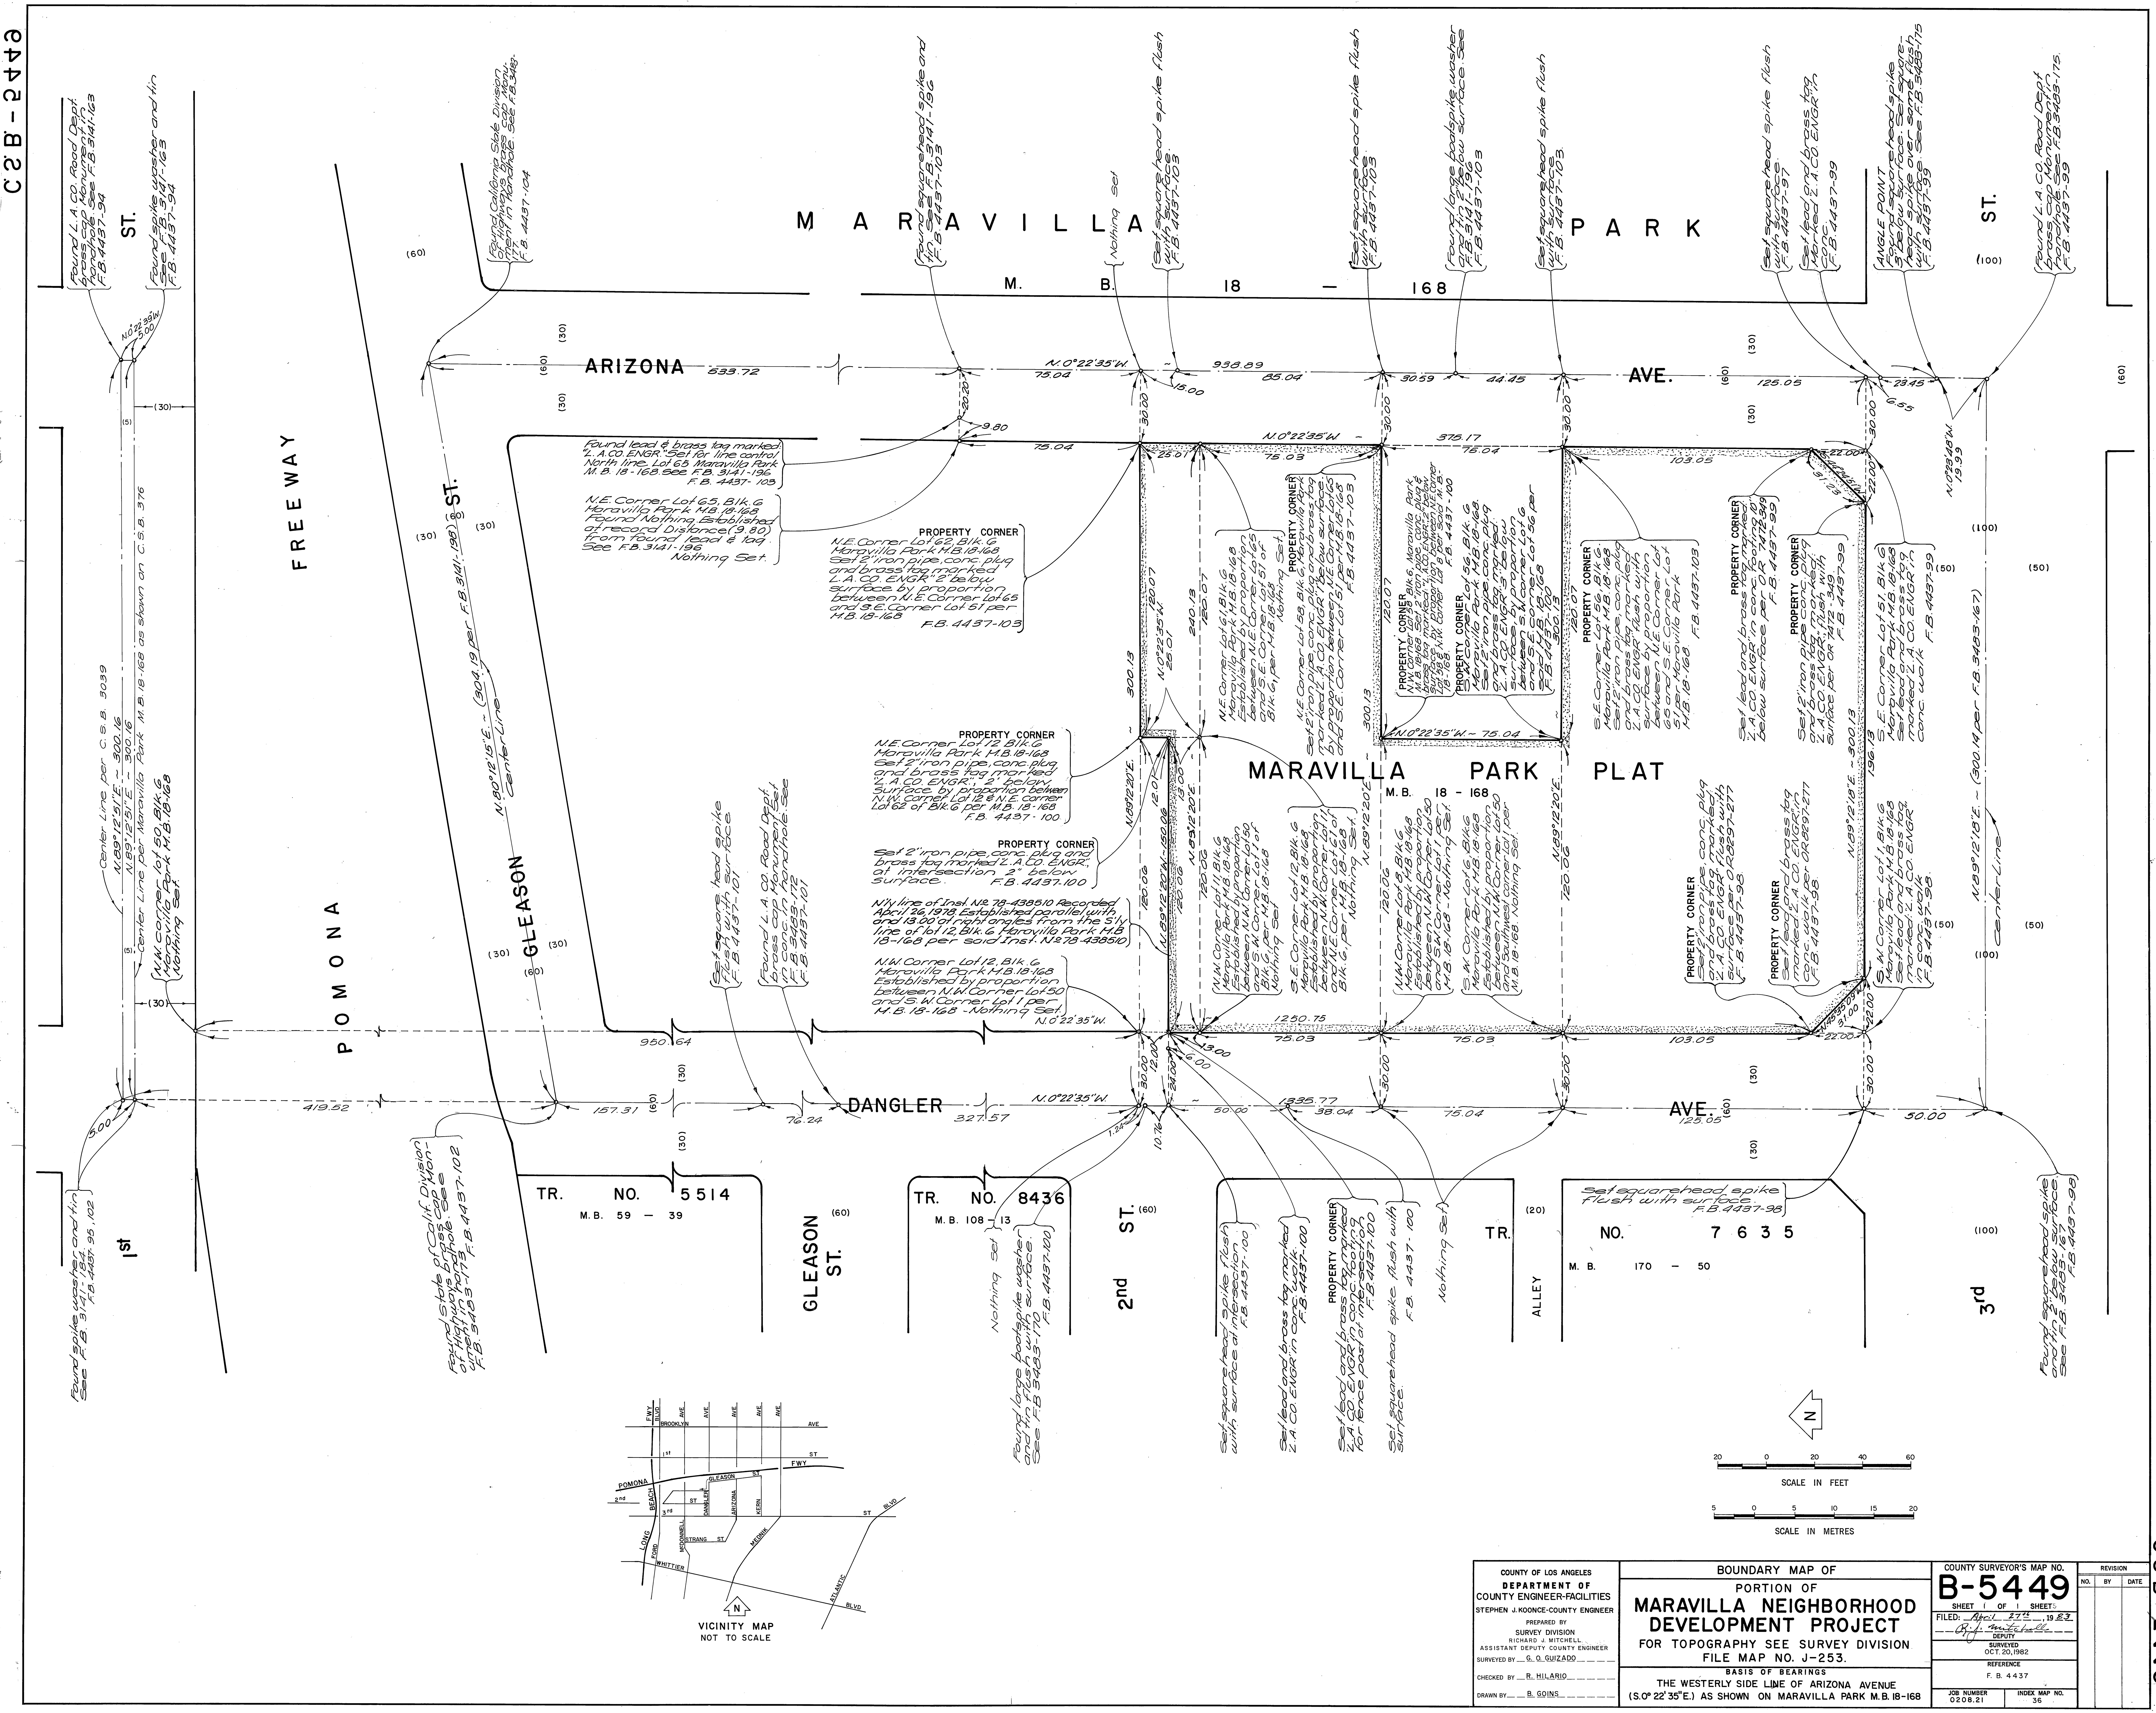


COUNTY OF LOS ANGELES
**DEPARTMENT OF**
COUNTY ENGINEER-FACILITIES
STEPHEN J. KOONCE-COUNTY ENGINEER
PREPARED BY
SURVEY DIVISION
RICHARD J. MITCHELL
ASSISTANT DEPUTY COUNTY ENGINEER
SURVEYED BY G. O. GUIZADO
CHECKED BY R. HILARIO
DRAWN BY B. GOINS

BOUNDARY MAP OF
PORTION OF
# MARAVILLA NEIGHBORHOOD DEVELOPMENT PROJECT
FOR TOPOGRAPHY SEE SURVEY DIVISION FILE MAP NO. J-253.

BASIS OF BEARINGS
THE WESTERLY SIDE LINE OF ARIZONA AVENUE (S.0° 22' 35"E.) AS SHOWN ON MARAVILLA PARK M.B. 18-168

COUNTY SURVEYOR'S MAP NO.
**B-5449**
SHEET 1 OF 1 SHEETS
FILED: April 27th, 1983
R. J. Mitchell DEPUTY
SURVEYED OCT. 20, 1982
REFERENCE F. B. 4437
JOB NUMBER 0208.21
INDEX MAP NO. 36

| REVISION | | |
|---|---|---|
| NO. | BY | DATE |

C.S.B. - 2449