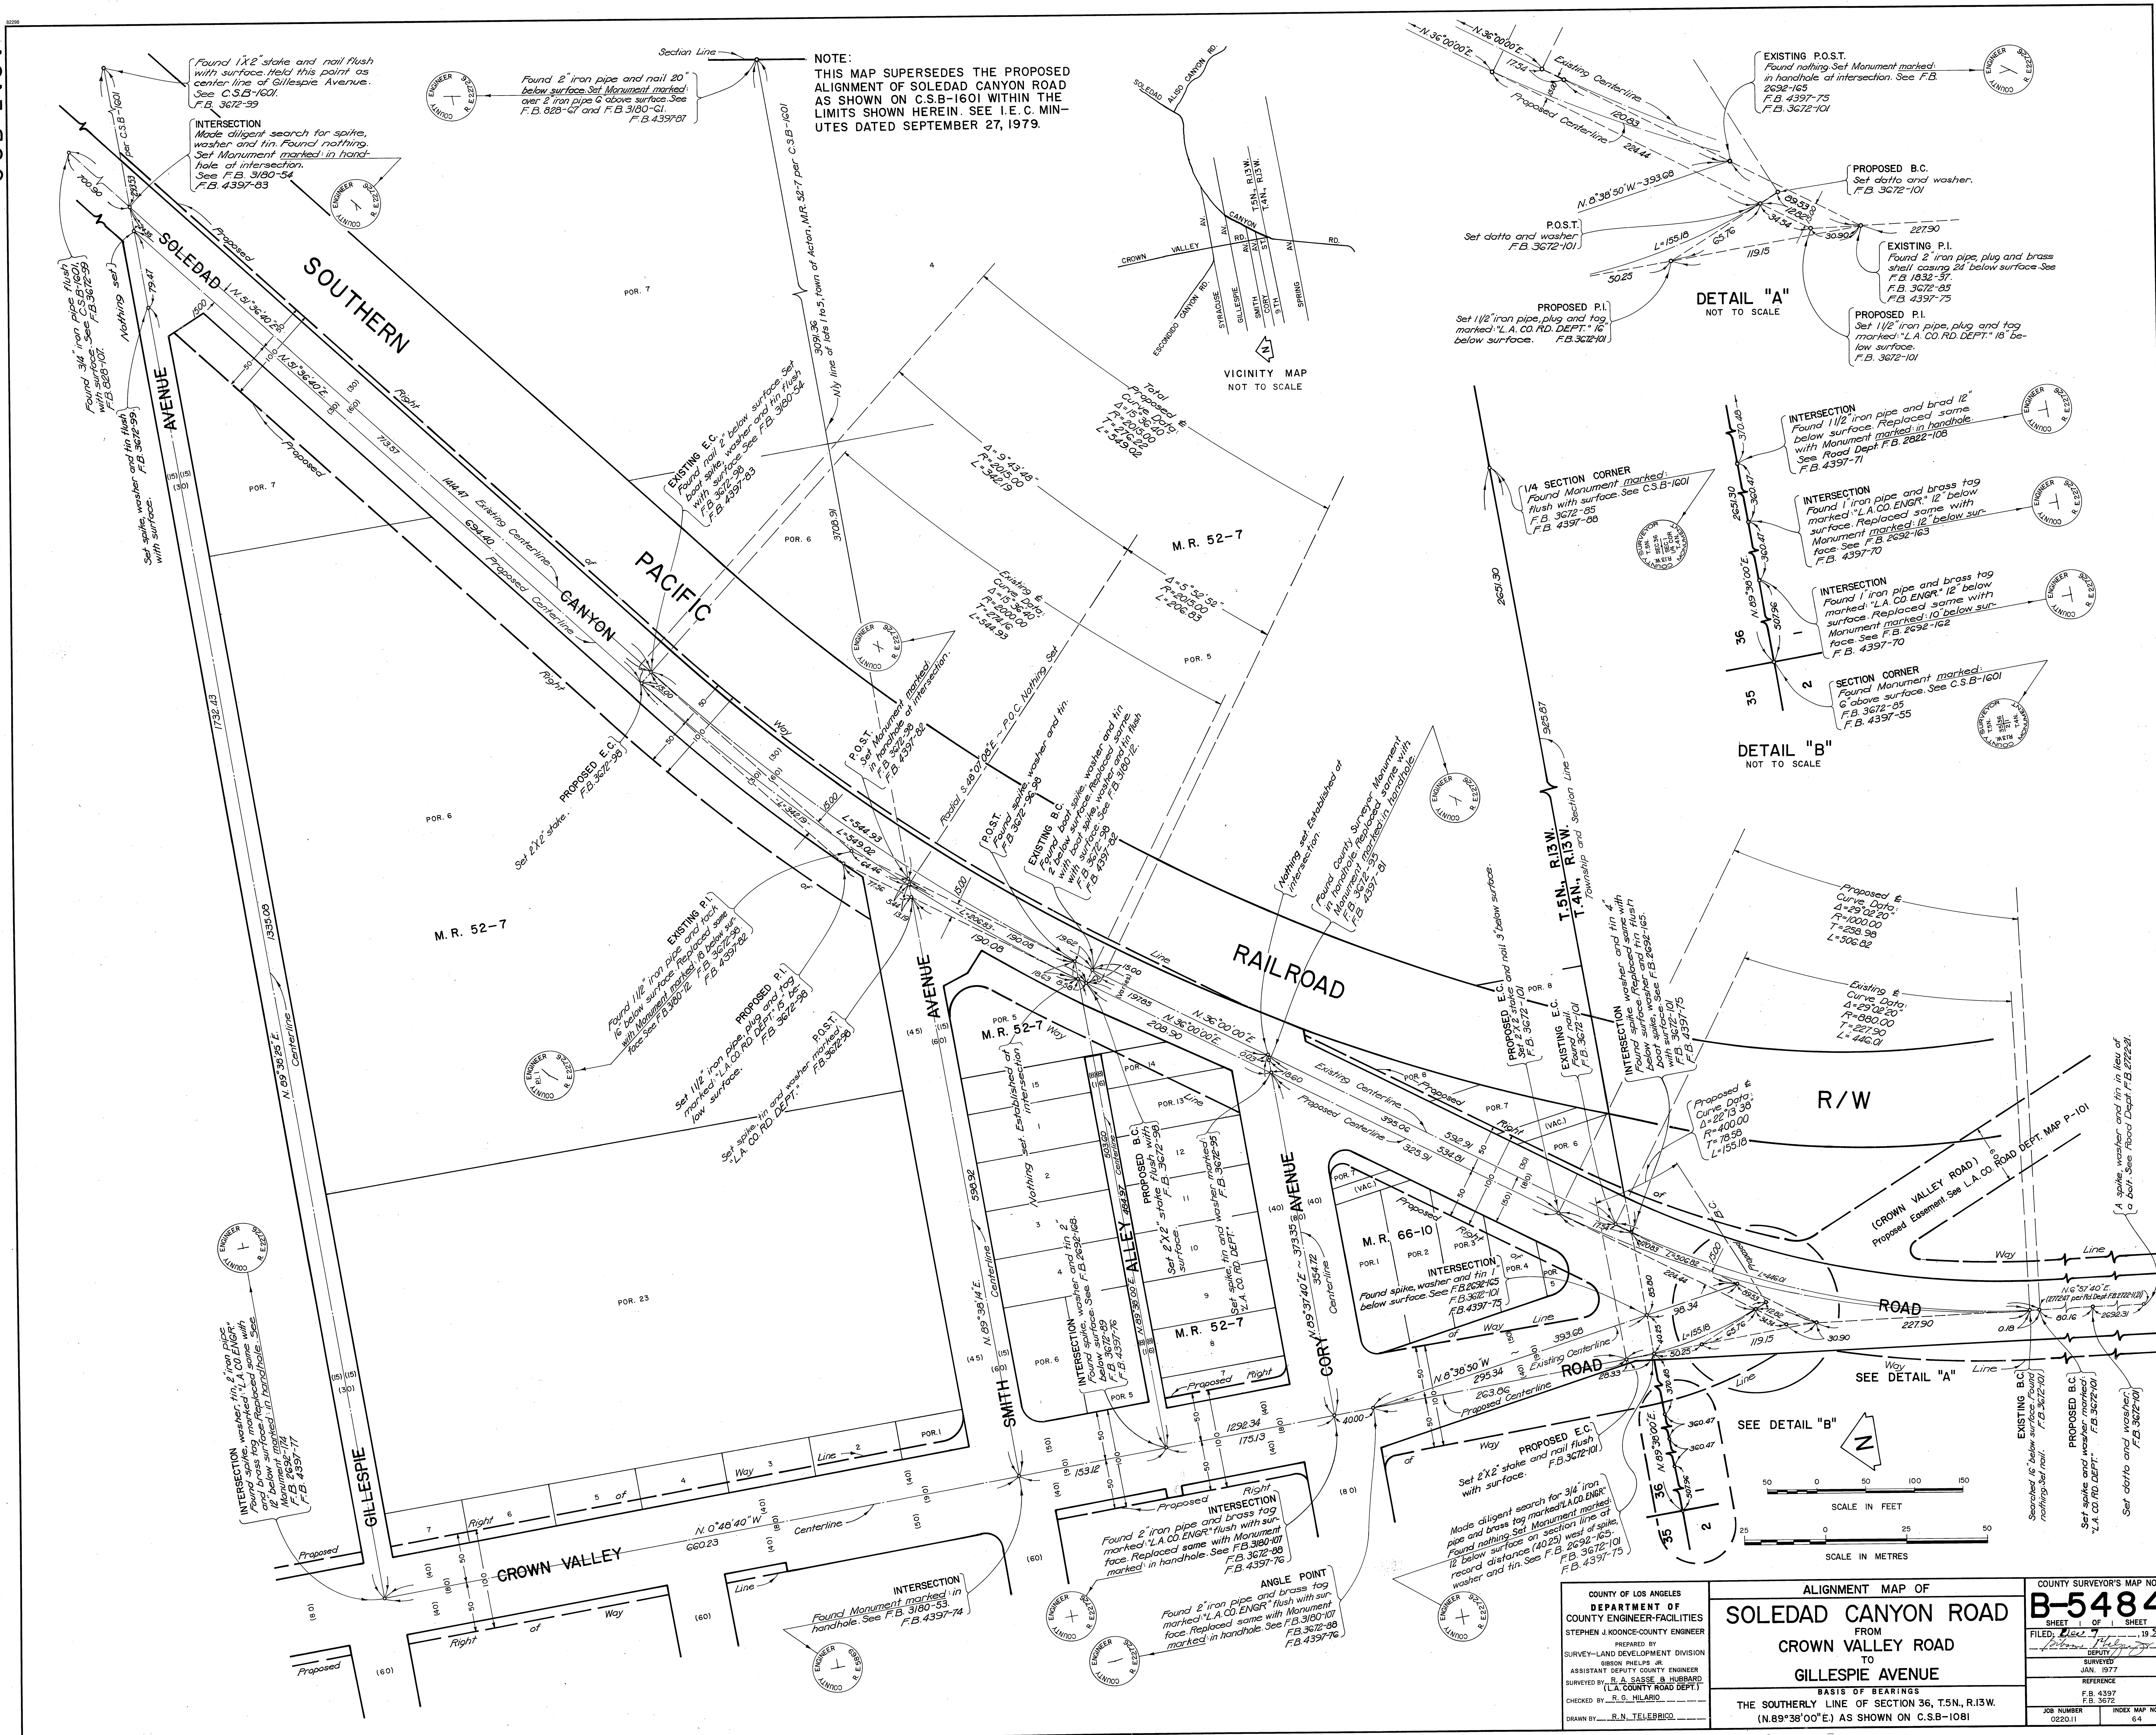

NOTE:
THIS MAP SUPERSEDES THE PROPOSED ALIGNMENT OF SOLEDAD CANYON ROAD AS SHOWN ON C.S.B-1601 WITHIN THE LIMITS SHOWN HEREIN. SEE I.E.C. MINUTES DATED SEPTEMBER 27, 1979.

COUNTY OF LOS ANGELES DEPARTMENT OF COUNTY ENGINEER-FACILITIES STEPHEN J. KOONCE-COUNTY ENGINEER PREPARED BY SURVEY-LAND DEVELOPMENT DIVISION GIBSON PHELPS JR. ASSISTANT DEPUTY COUNTY ENGINEER SURVEYED BY R. A. SASSE & HUBBARD (L.A. COUNTY ROAD DEPT.) CHECKED BY R. G. HILARIO DRAWN BY R. N. TELEBRICO	ALIGNMENT MAP OF **SOLEDAD CANYON ROAD** FROM CROWN VALLEY ROAD TO GILLESPIE AVENUE BASIS OF BEARINGS THE SOUTHERLY LINE OF SECTION 36, T.5N., R.13W. (N.89°38'00"E.) AS SHOWN ON C.S.B-1081	COUNTY SURVEYOR'S MAP NO. **B-5484** SHEET 1 OF 1 SHEET FILED: Dec 7, 1984 Gibson Phelps Jr. DEPUTY SURVEYED JAN. 1977 REFERENCE F.B. 4397 F.B. 3672 JOB NUMBER 0220.11 INDEX MAP NO. 64