OFFICE OF THE

COUNTY SURVEYOR

OF THE COUNTY OF LOS ANGELES

HIGHWAY DEDICATION MAP

LEGEND

6

COUNTY SURVEYOR'S MAP NO. _____ FIELD BOOK NO. _____

ROAD DEPT DEED MAP NO. _____ FIELD BOOK NO. _____

INDEX MAP NO. 36,(6 C)

SEARCH MAP NO. ORANGEWOOD BLVD. (1) SAN GABRIEL BLVD (11)

WORDS AND FIGURES SHOWN QUOTED ON MAP ARE AS DESCRIBED IN THE CONVEYANCE. FIGURES SHOWN IN PARENTHESES ON MAP ARE TAKEN FROM PREVIOUS RECORDS OR ARE CALCULATED THEREFROM. LAND INCLUDED IN CONVEYANCE SHOWN IN COLORED TINT. DEDICATION STATUS SCALE INDICATES RELATIVE IMPORTANCE OF GRANTEES' INTERESTS IN EACH PARCEL.

LINE NO.	PARCEL NO.	OFFICIAL RECORDS CERTIFICATE NO. BOOK	OFFICIAL RECORDS DOC. NO. PAGE	DATE RECORDED	"D" BOOK	"D" PAGE	DATE OF CONVEYANCE	NATURE OF CONVEYANCE	PURPOSE	NAME	CONSIDERATION	CONDITIONS	GRANTEE	GRANTORS	DEDICATION STATUS SCALE 1 2 3 4 5 6 7 8 9 10
1	1														x
2	2	11807	392	11-22-32	89	146	9-28-32	Road Deed	Public Road & Highway	San Gabriel Blvd.	Val.	None	County of L.A.	Mary Helen Brown (F) Raymond R. Brown (?)	2 x x x x x x x x x x
3	3	11804	365	10-31-32	89	122	7-30-'30	" "	" " "	" "	"	"	County of L.A.	Ruth Reider Shade (F)	3 x x x x x x x x x x
4	4	11723	169	8-1-'32	87	265	7-12-'32	Road Deed	Public Road & Highway	Orangewood Blvd.	Val.		County of L.A.	Carrie Roberts (F)	4 x x x x x x 13 x x
5	5	W10269	8965-A	8-1-'32	89	40	5-2-'32	" "	" " "	" "	"	None	" "	Frank Boon & Nora Burton Lyons (F)	5 x x x x x x 13 x x
6	6-2&8-2														x x x x x x x x x x
7	6-1&6-2	D:488	125	9-3-'88	1	199	9-3-'88	Grant Deed	Road - Fee Simple	Downey & Rivera Rd.	—	None	Bd. of Sup'vrs	S.G. Reynolds & J.W. Standler (F)	7 x x x x x x x x x x
8	7	M.B. 64	54	2-27-'23				Dedication By Map	Road	" " "	—	—	County of L.A.	E.W. & Mary Helen Reider, Ruth Reider Shade, Arroyo Ditch & Water Co. (F)	8 x x x x x x x x x x
9	8-1&8-2	D:486	79	9-4-'88	1	200	9-4-'88	Grant Deed	Road - Fee Simple		$300 Per Acre	None	Bd. of Sup'vrs	J.H. Burk & J.F. Isbell (F)	9 x x x x x x x x x x
10	9	D:486	80	9-4-'88	1	200	9-4-'88	" "	" " "		$83.33	"	" "	Mrs. H.S. Flora (F)	10 x x x x x x x x x x
11	6-2&8-2	3401	93	5-5-'24	26	250	7-30-'23	Order granting vacation after petition	Vacation of Highway Easement	Downey & Rivera Rd			Fee Owners	County of L.A.	x x x x x x x x x x
12															
13	4&5	11940	338	1-24-'33	89	271	12-20-'32	Road Deed	Public Road & Highway	Orangewood Blvd.	Val.	None	County of L.A.	Arroyo Ditch & Water Co. (E)	

POSTING CHECKED	BY	DATE
H. D. MAP BOOK	R.G.L.	10-32
SEARCH MAP	R.G.L.	10-32
TRACTS. C.S.M., "D"	R.G.L.	10-32
ASSESSOR'S BOOK		
C. S. INDEX MAP	HW	1-33

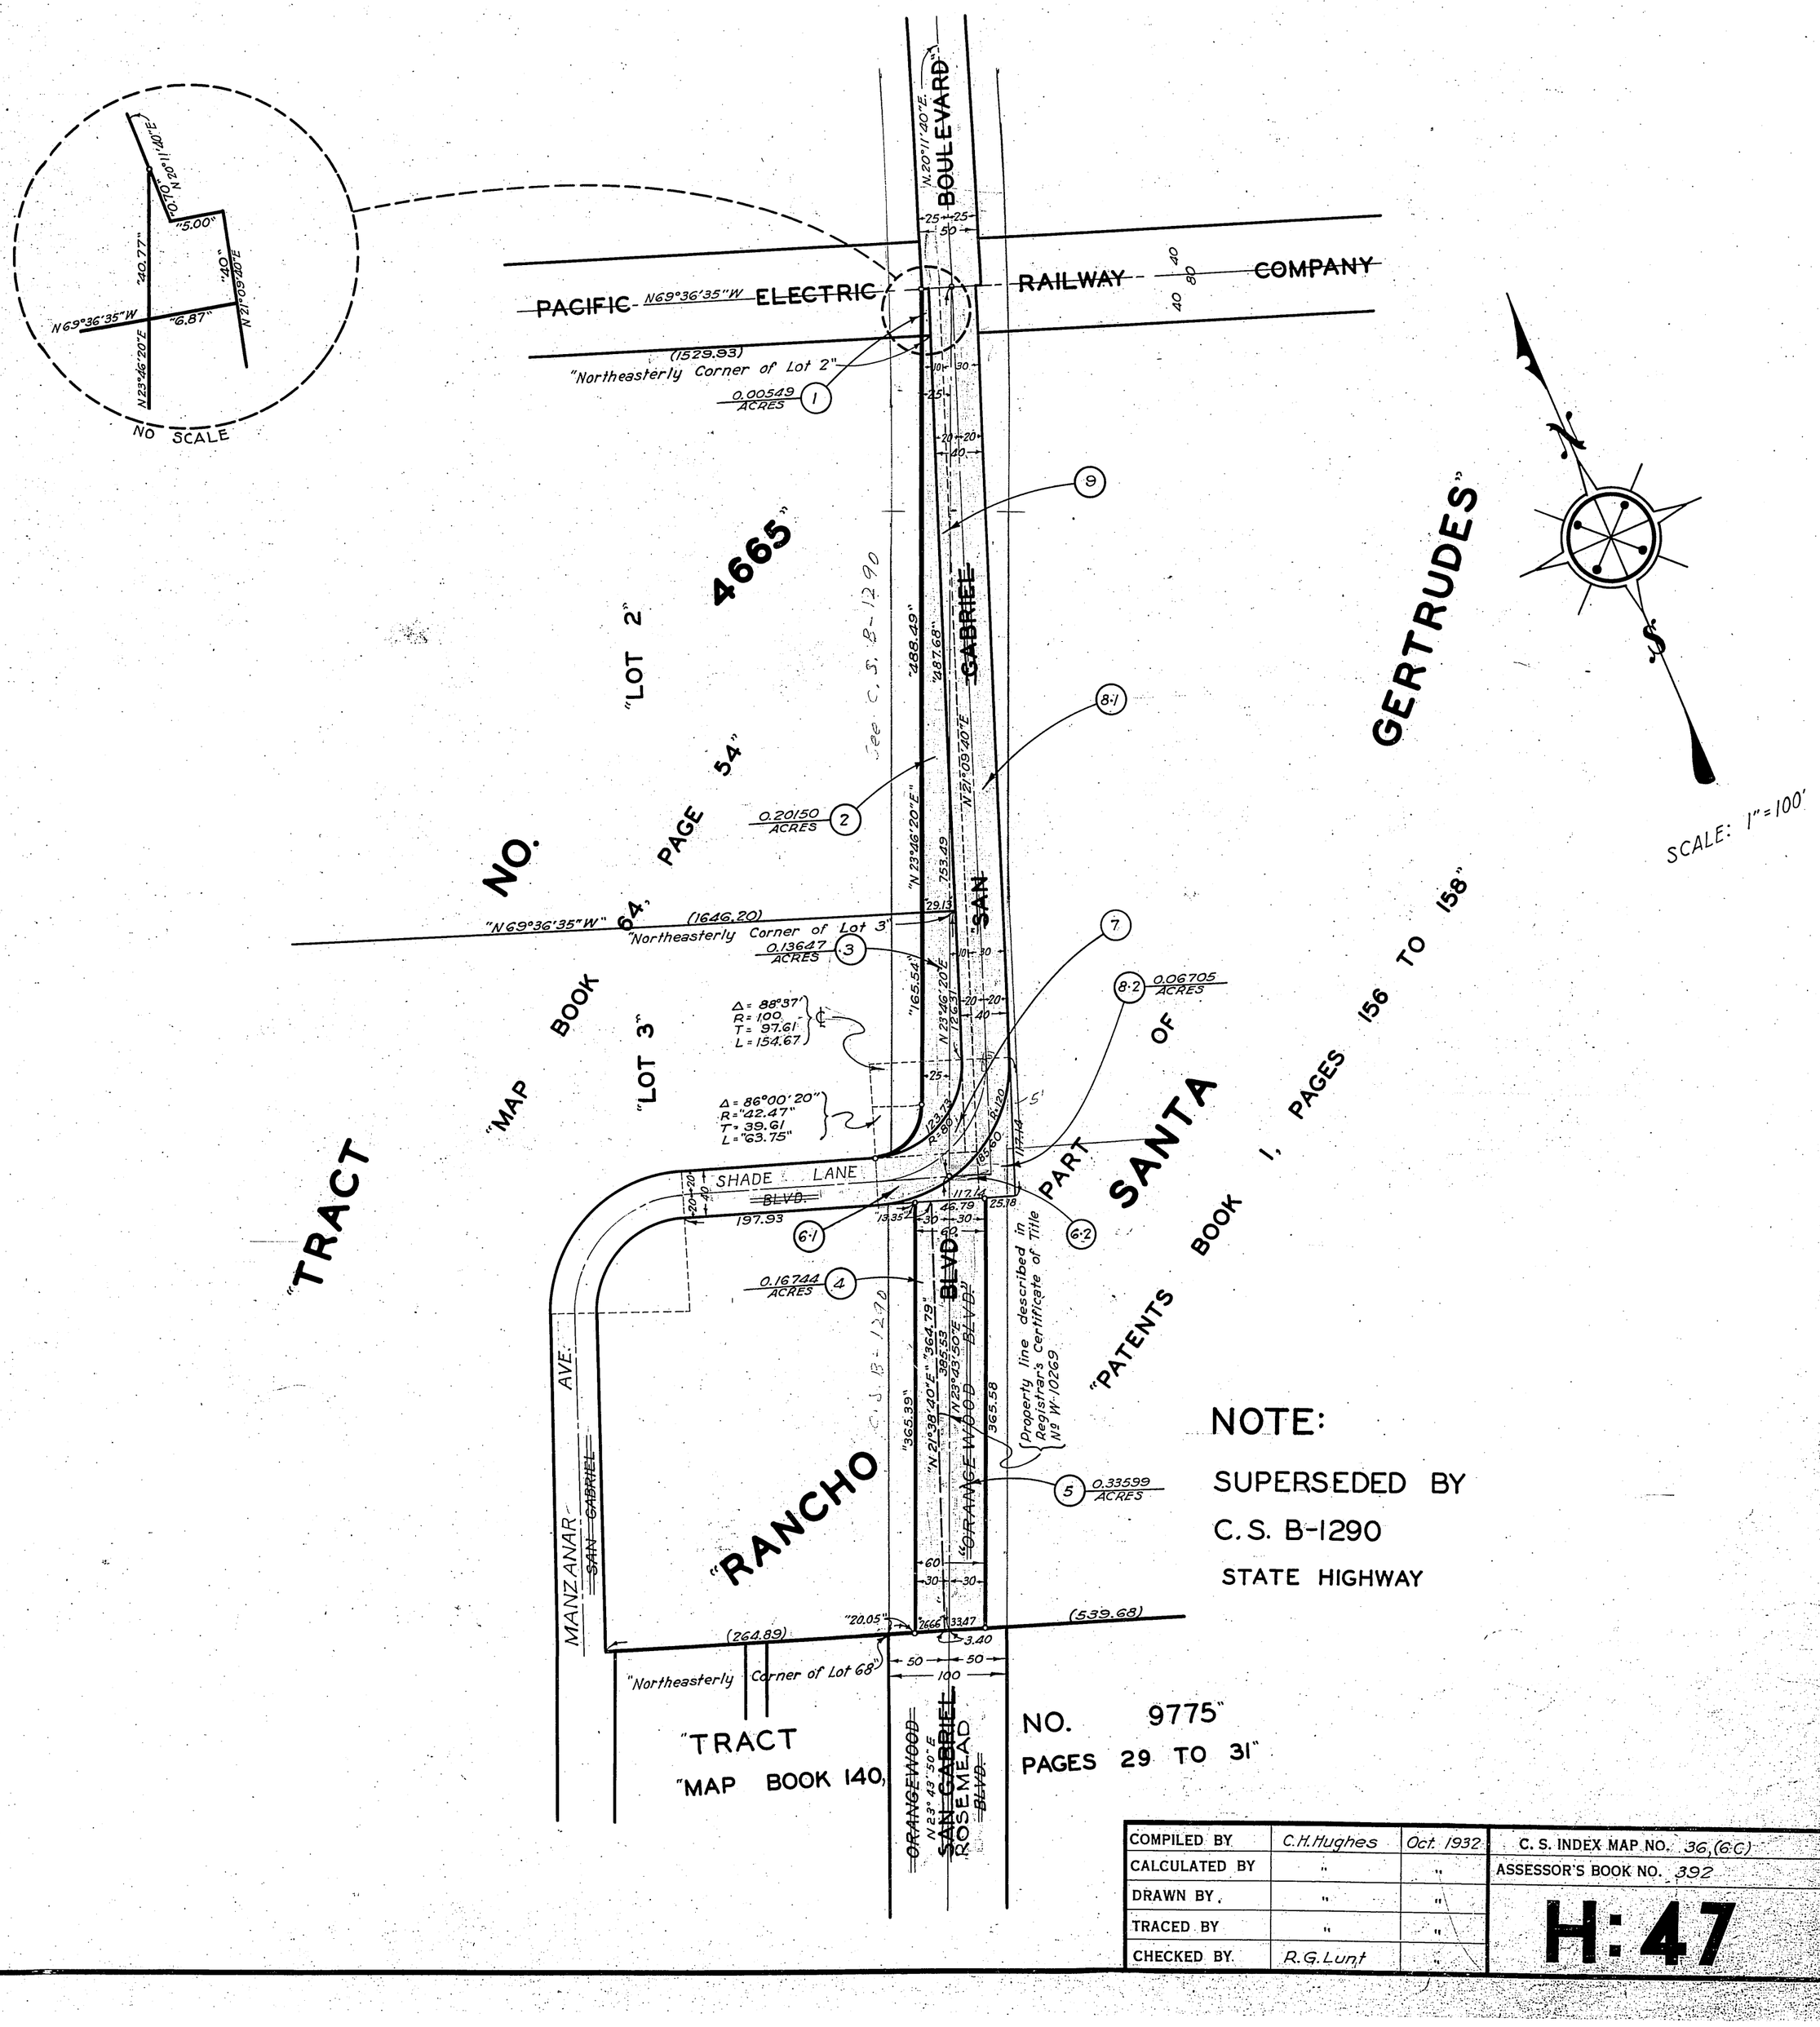

NOTE:

SUPERSEDED BY

C. S. B-1290

STATE HIGHWAY

COMPILED BY	C.H. Hughes	Oct. 1932	C. S. INDEX MAP NO. 36,(6 C)
CALCULATED BY	"	"	ASSESSOR'S BOOK NO. 392
DRAWN BY	"	"	H:47
TRACED BY	"	"	
CHECKED BY	R.G. Lunt	"	