ORM 2047-363

94

363.

C.W. Barnes and Alice Ried Barnes.
to
City of Pasadena.

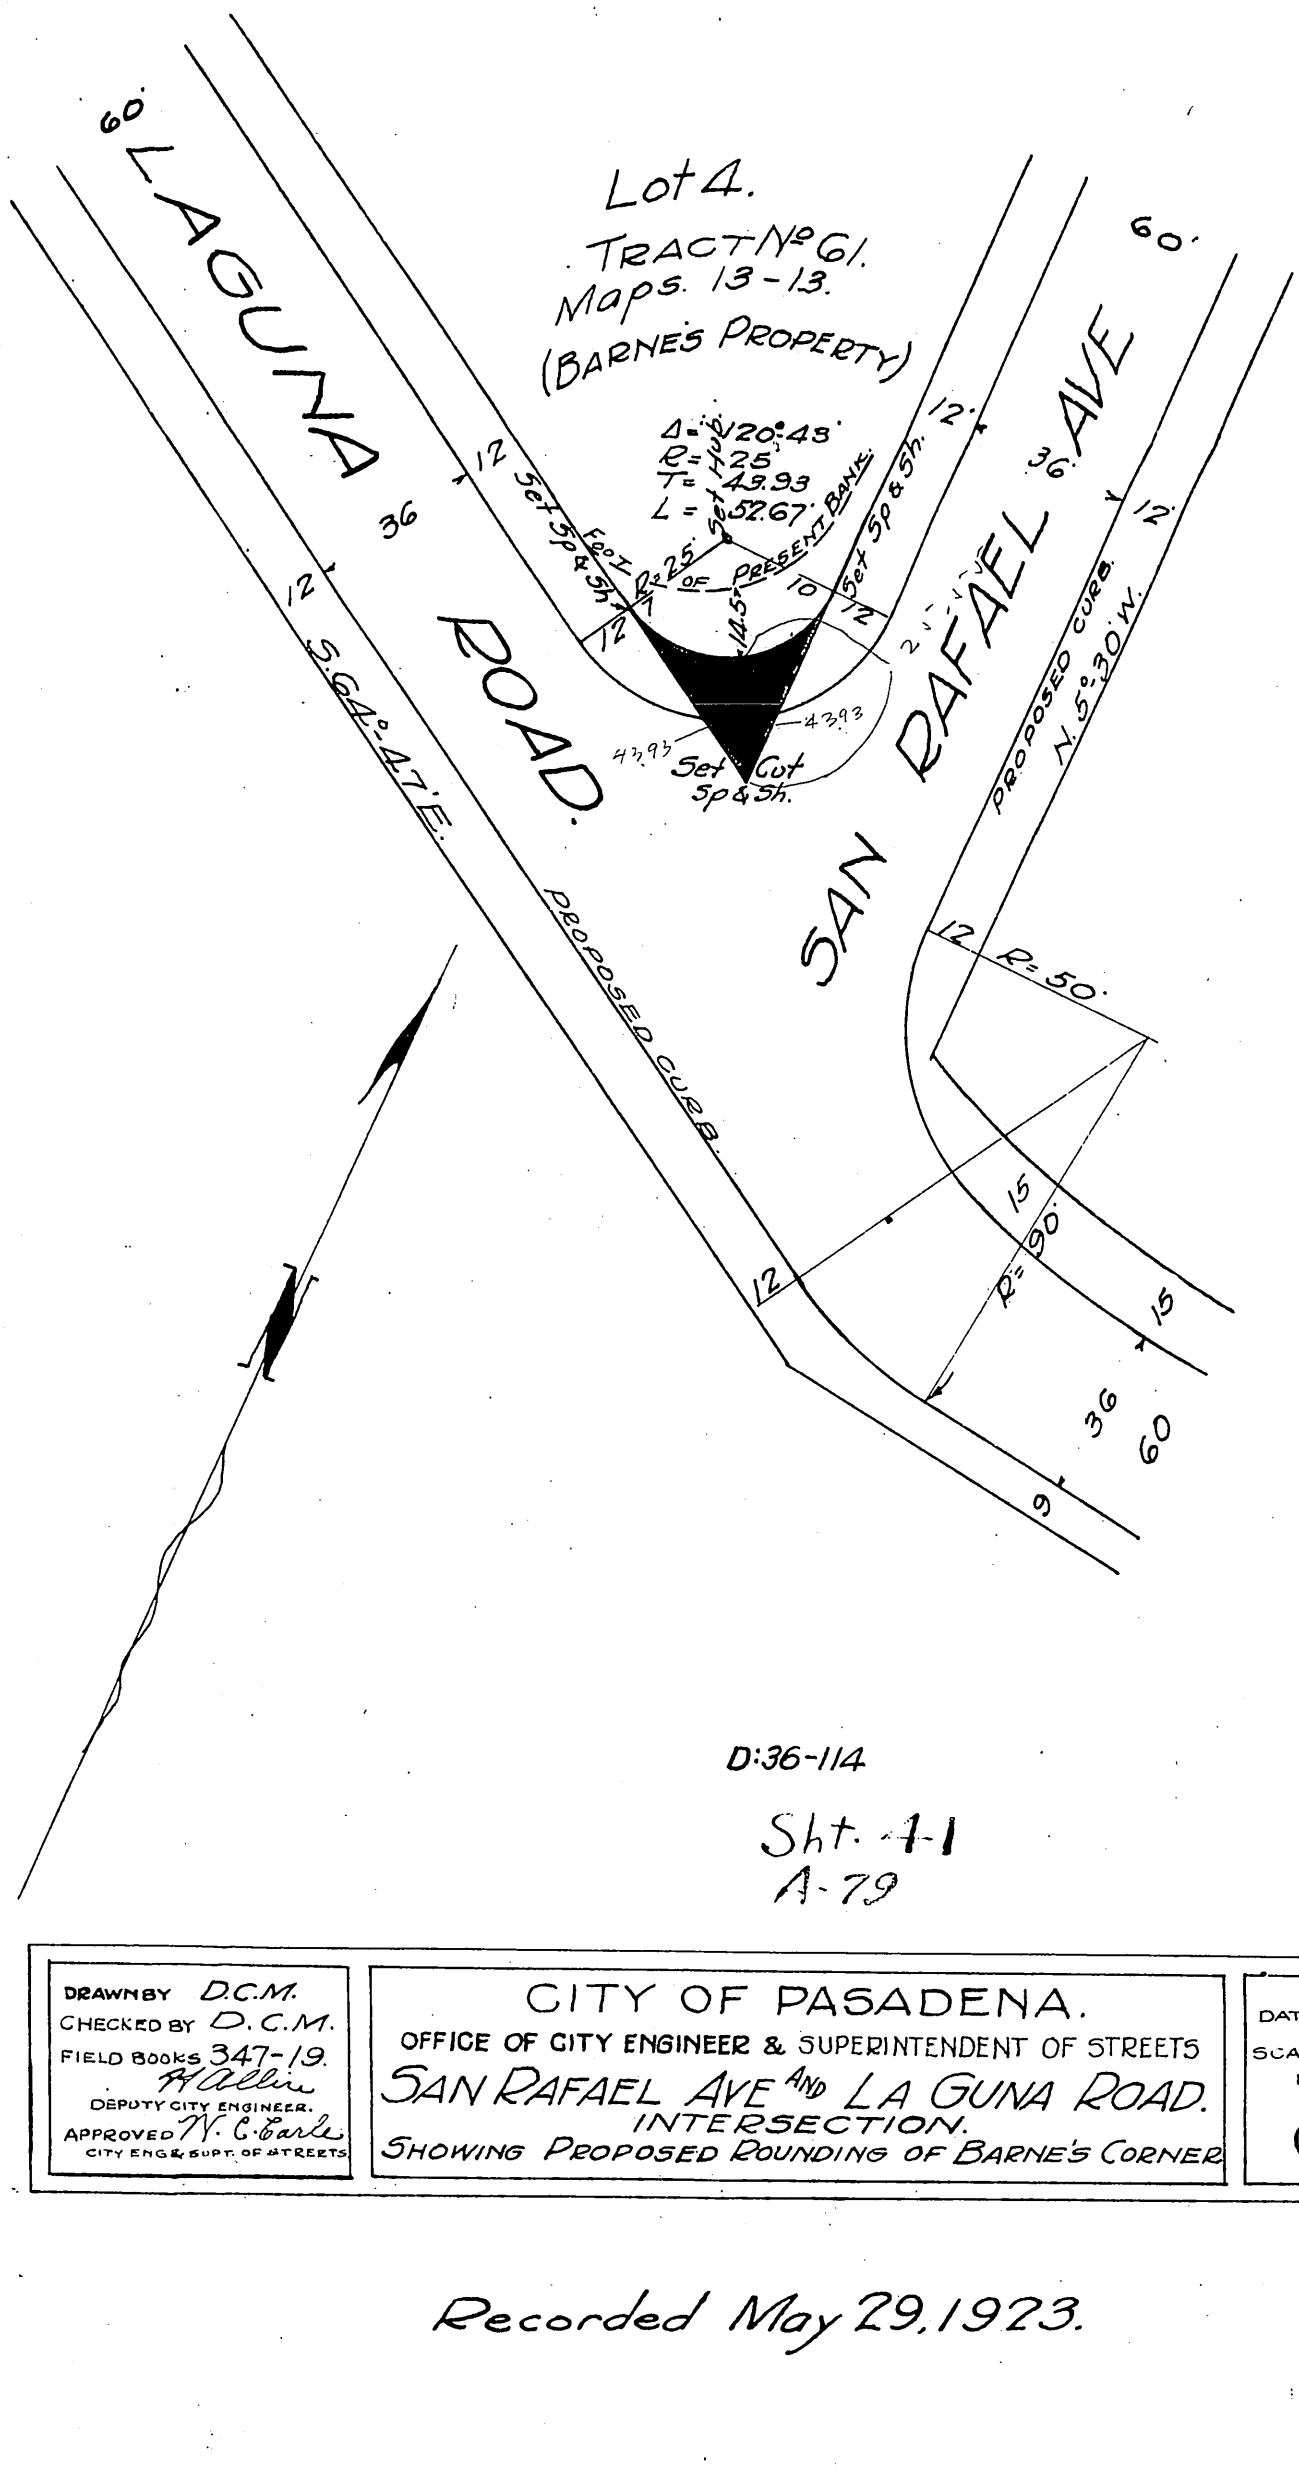

D:36-114

Sht. 1-1
A-79

DRAWN BY D.C.M. CHECKED BY D.C.M. FIELD BOOKS 347-19. H Allin DEPUTY CITY ENGINEER. APPROVED W. C. Earle CITY ENG & SUPT. OF STREETS	CITY OF PASADENA. OFFICE OF CITY ENGINEER & SUPERINTENDENT OF STREETS SAN RAFAEL AVE AND LA GUNA ROAD. INTERSECTION. SHOWING PROPOSED ROUNDING OF BARNE'S CORNER	DATE APRIL 1923. SCALE 1" = 40' DRAWING NUMBER. G-93.

Recorded May 29, 1923.

2047.