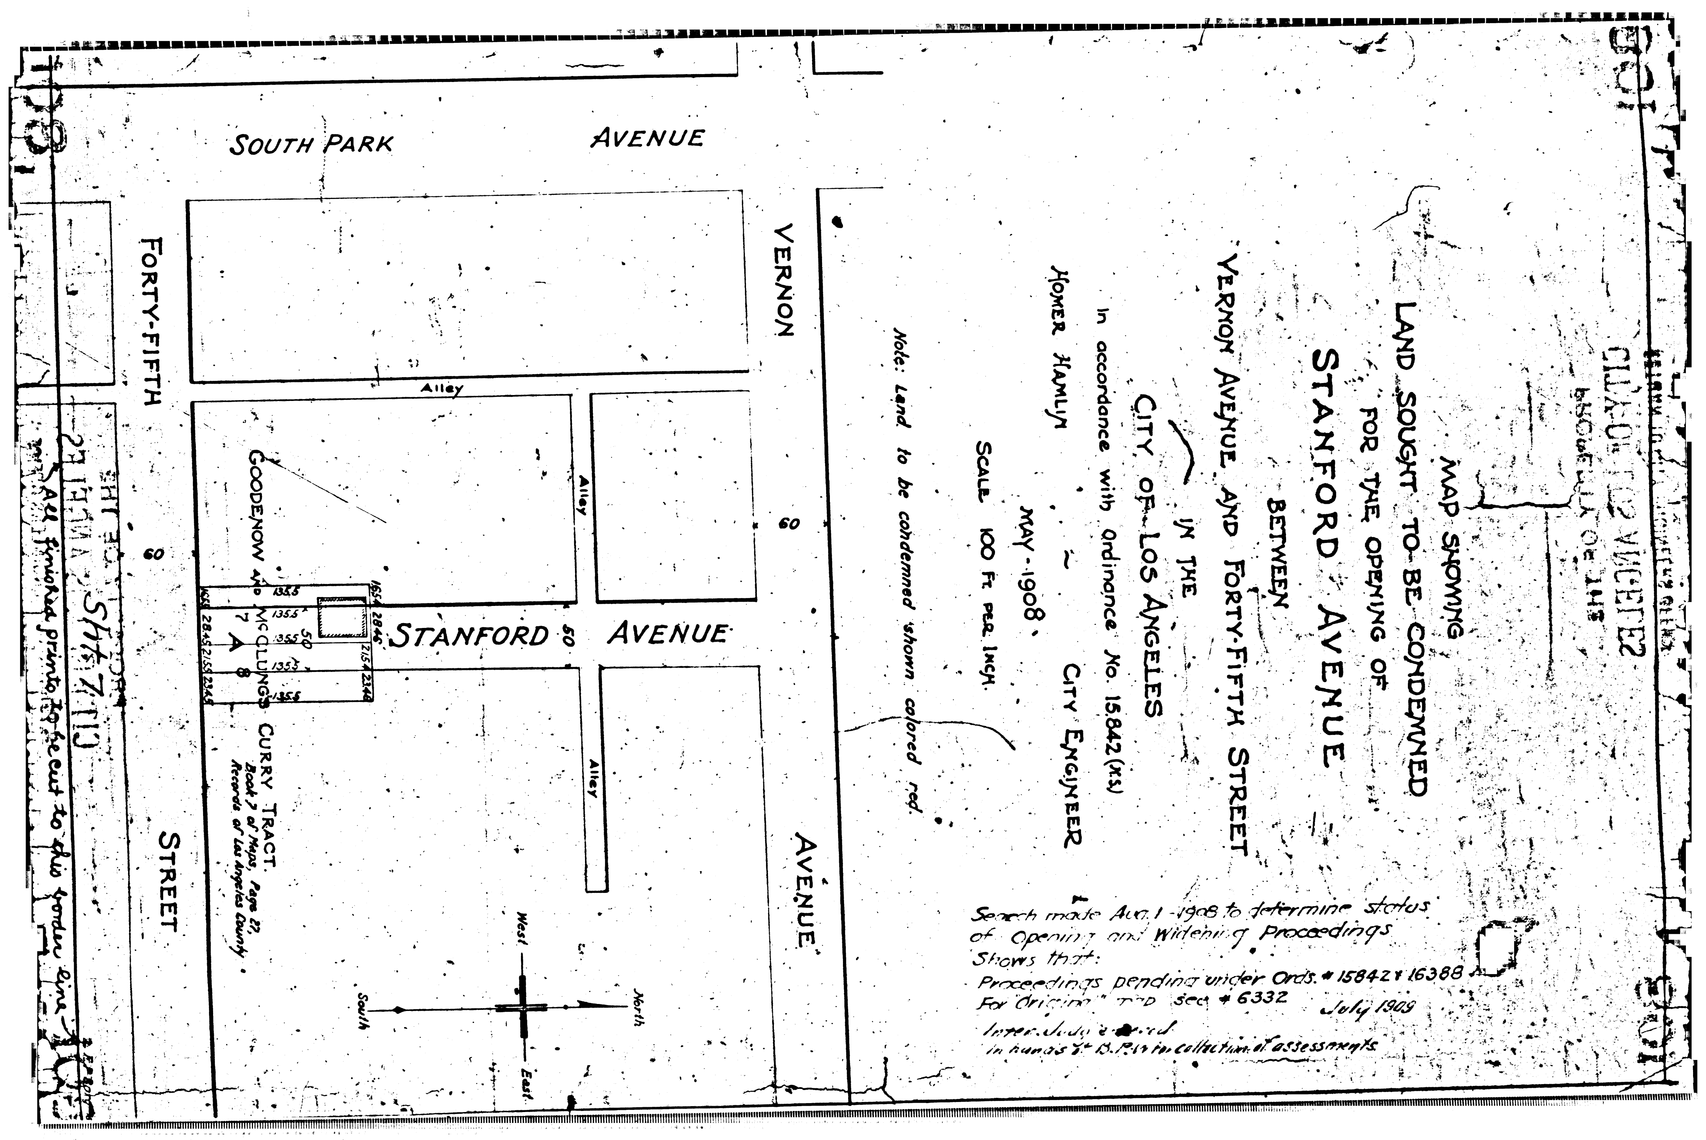
LAND SOUGHT TO BE CONDEMNED
FOR THE OPENING OF
STANFORD AVENUE
BETWEEN
VERNON AVENUE AND FORTY-FIFTH STREET
IN THE
CITY OF LOS ANGELES
MAP SHOWING
In accordance with Ordinance No. 15,842 (N.S.)
HOMER HAMLIN
MAY 1908
CITY ENGINEER
SCALE 100 FT. PER INCH.
Note: Land to be condemned shown colored red.
Search made Aug. 1 1908 to determine status of Opening and Widening Proceedings
Shows that:
Proceedings pending under Ords. # 15842 & 16388
For Original Map see # 6332
July 1908
SOUTH PARK AVENUE
VERNON AVENUE
FORTY-FIFTH STREET
STANFORD AVENUE
Alley
GOODNOW AVE
McCLUNGS
CURRY TRACT
Book 7 of Maps, Page 22
Records of Los Angeles County
West
East
North
South