MAP

SHOWING LAND SOUGHT TO BE CONDEMNED
FOR THE OPENING & WIDENING OF

SIXTEENTH STREET

FROM

SANTA FE AVE. TO ALAMEDA STREET

In accordance with Ordinance No. 16038 (N.S.)

CITY OF LOS ANGELES

Homer Hamlin — City Engineer.

May 1908

Scale 1 Inch Equals 100 Feet

Search made Aug 1 - 1908 to determine Status of O&W Proceedings shows that: - Proceedings pending under ords Nos. 16038 + 16046 (N.S.) for "original" map see # 751

Search made July 1909 | Proceedings pending. Search made Aug. 1 - 1910 shows the proceedings abandoned by Ord. 17815
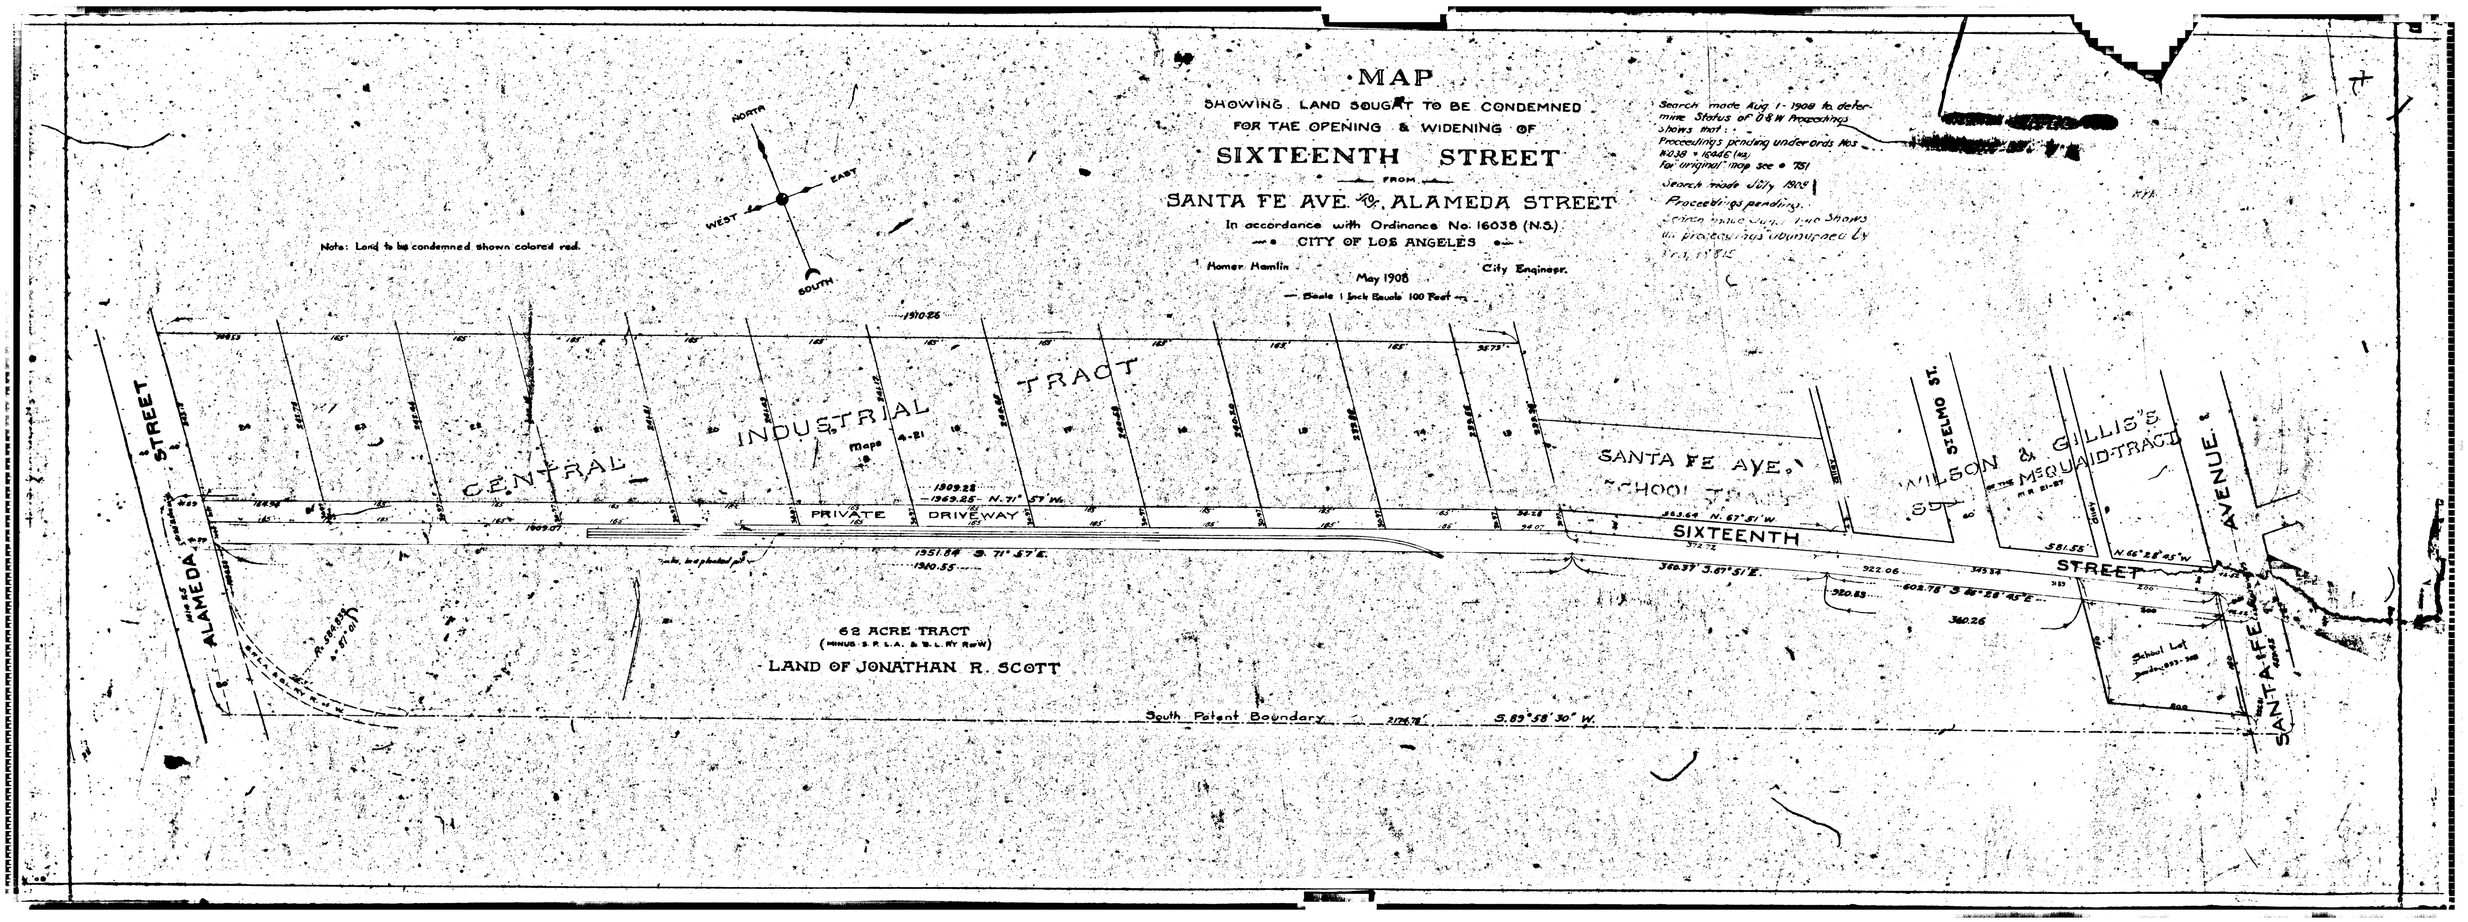
Note: Land to be condemned shown colored red.