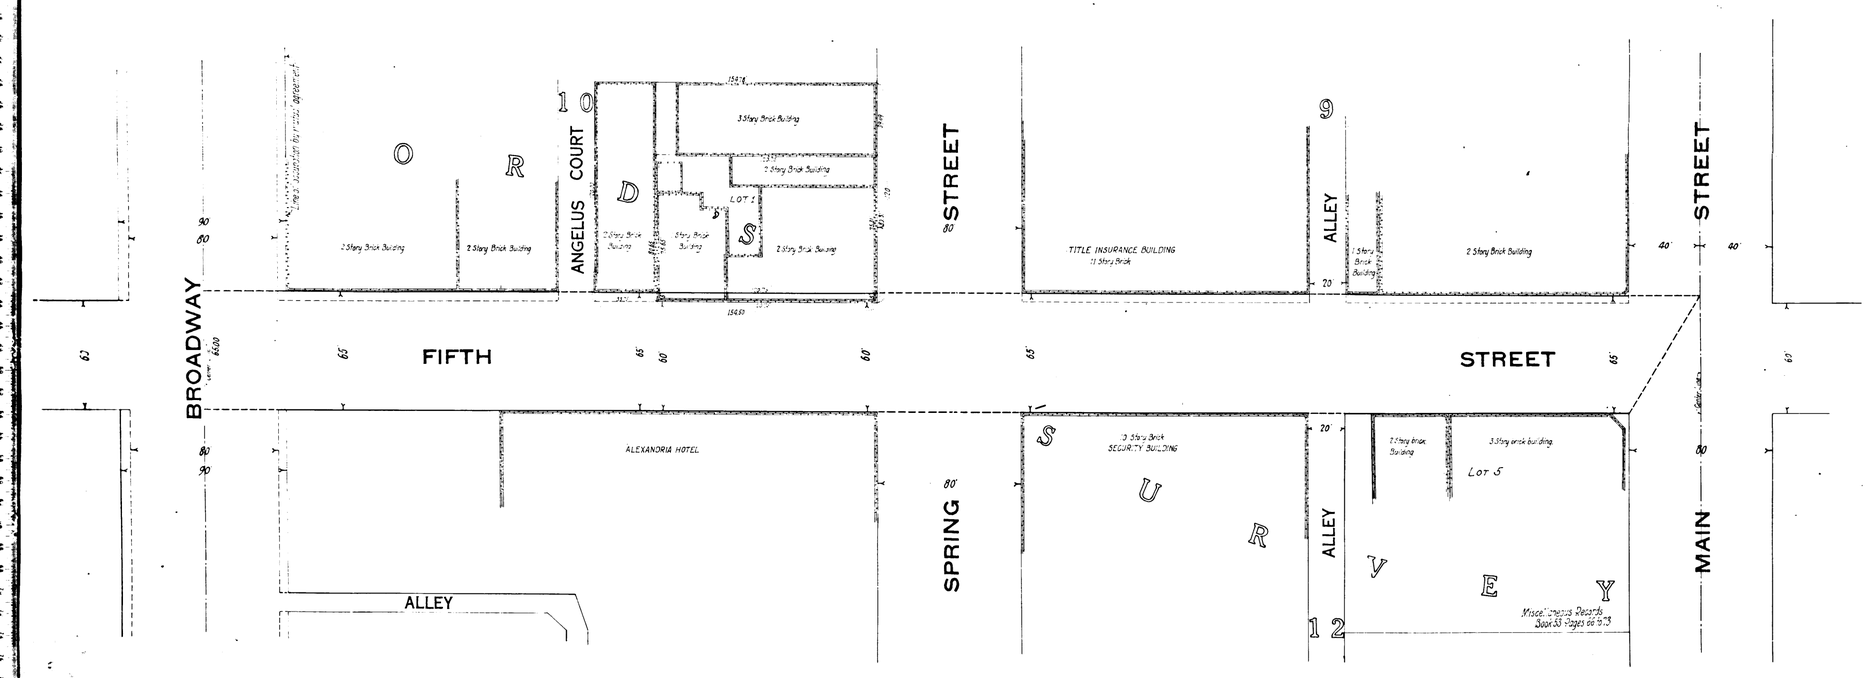

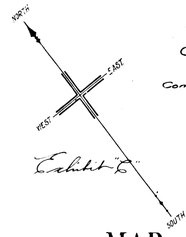

#98404
City of Los Angeles
vs.
Commercial-Fireproof Bldg Co, et al.

Pending
7-18-75
6-1-76
Case pending May 10th 1921
Pending Mar 11, 1922
Pending May 10th 1924
Pending Feb 18th 1925
Pending May 1st 1926
Pending Apr. 1st 1927

MAP
SHOWING THE LAND TO BE CONDEMNED
FOR THE WIDENING OF
FIFTH STREET
BETWEEN
BROADWAY AND MAIN STREET
CITY OF LOS ANGELES, CAL.

In accordance with ordinances 26424 and 26680 (New Series)
HOMER HAMLIN, City Engineer October 1912
Scale 50 feet to 1 inch

NOTE: Land to be condemned shown colored red.

STATUS OF PROCEEDINGS
Proceedings begun ____ Order 25975
Ordinances 25396 26424
25887 26680
Original map 6220 Condemnation map ____

C.F. 720 -