


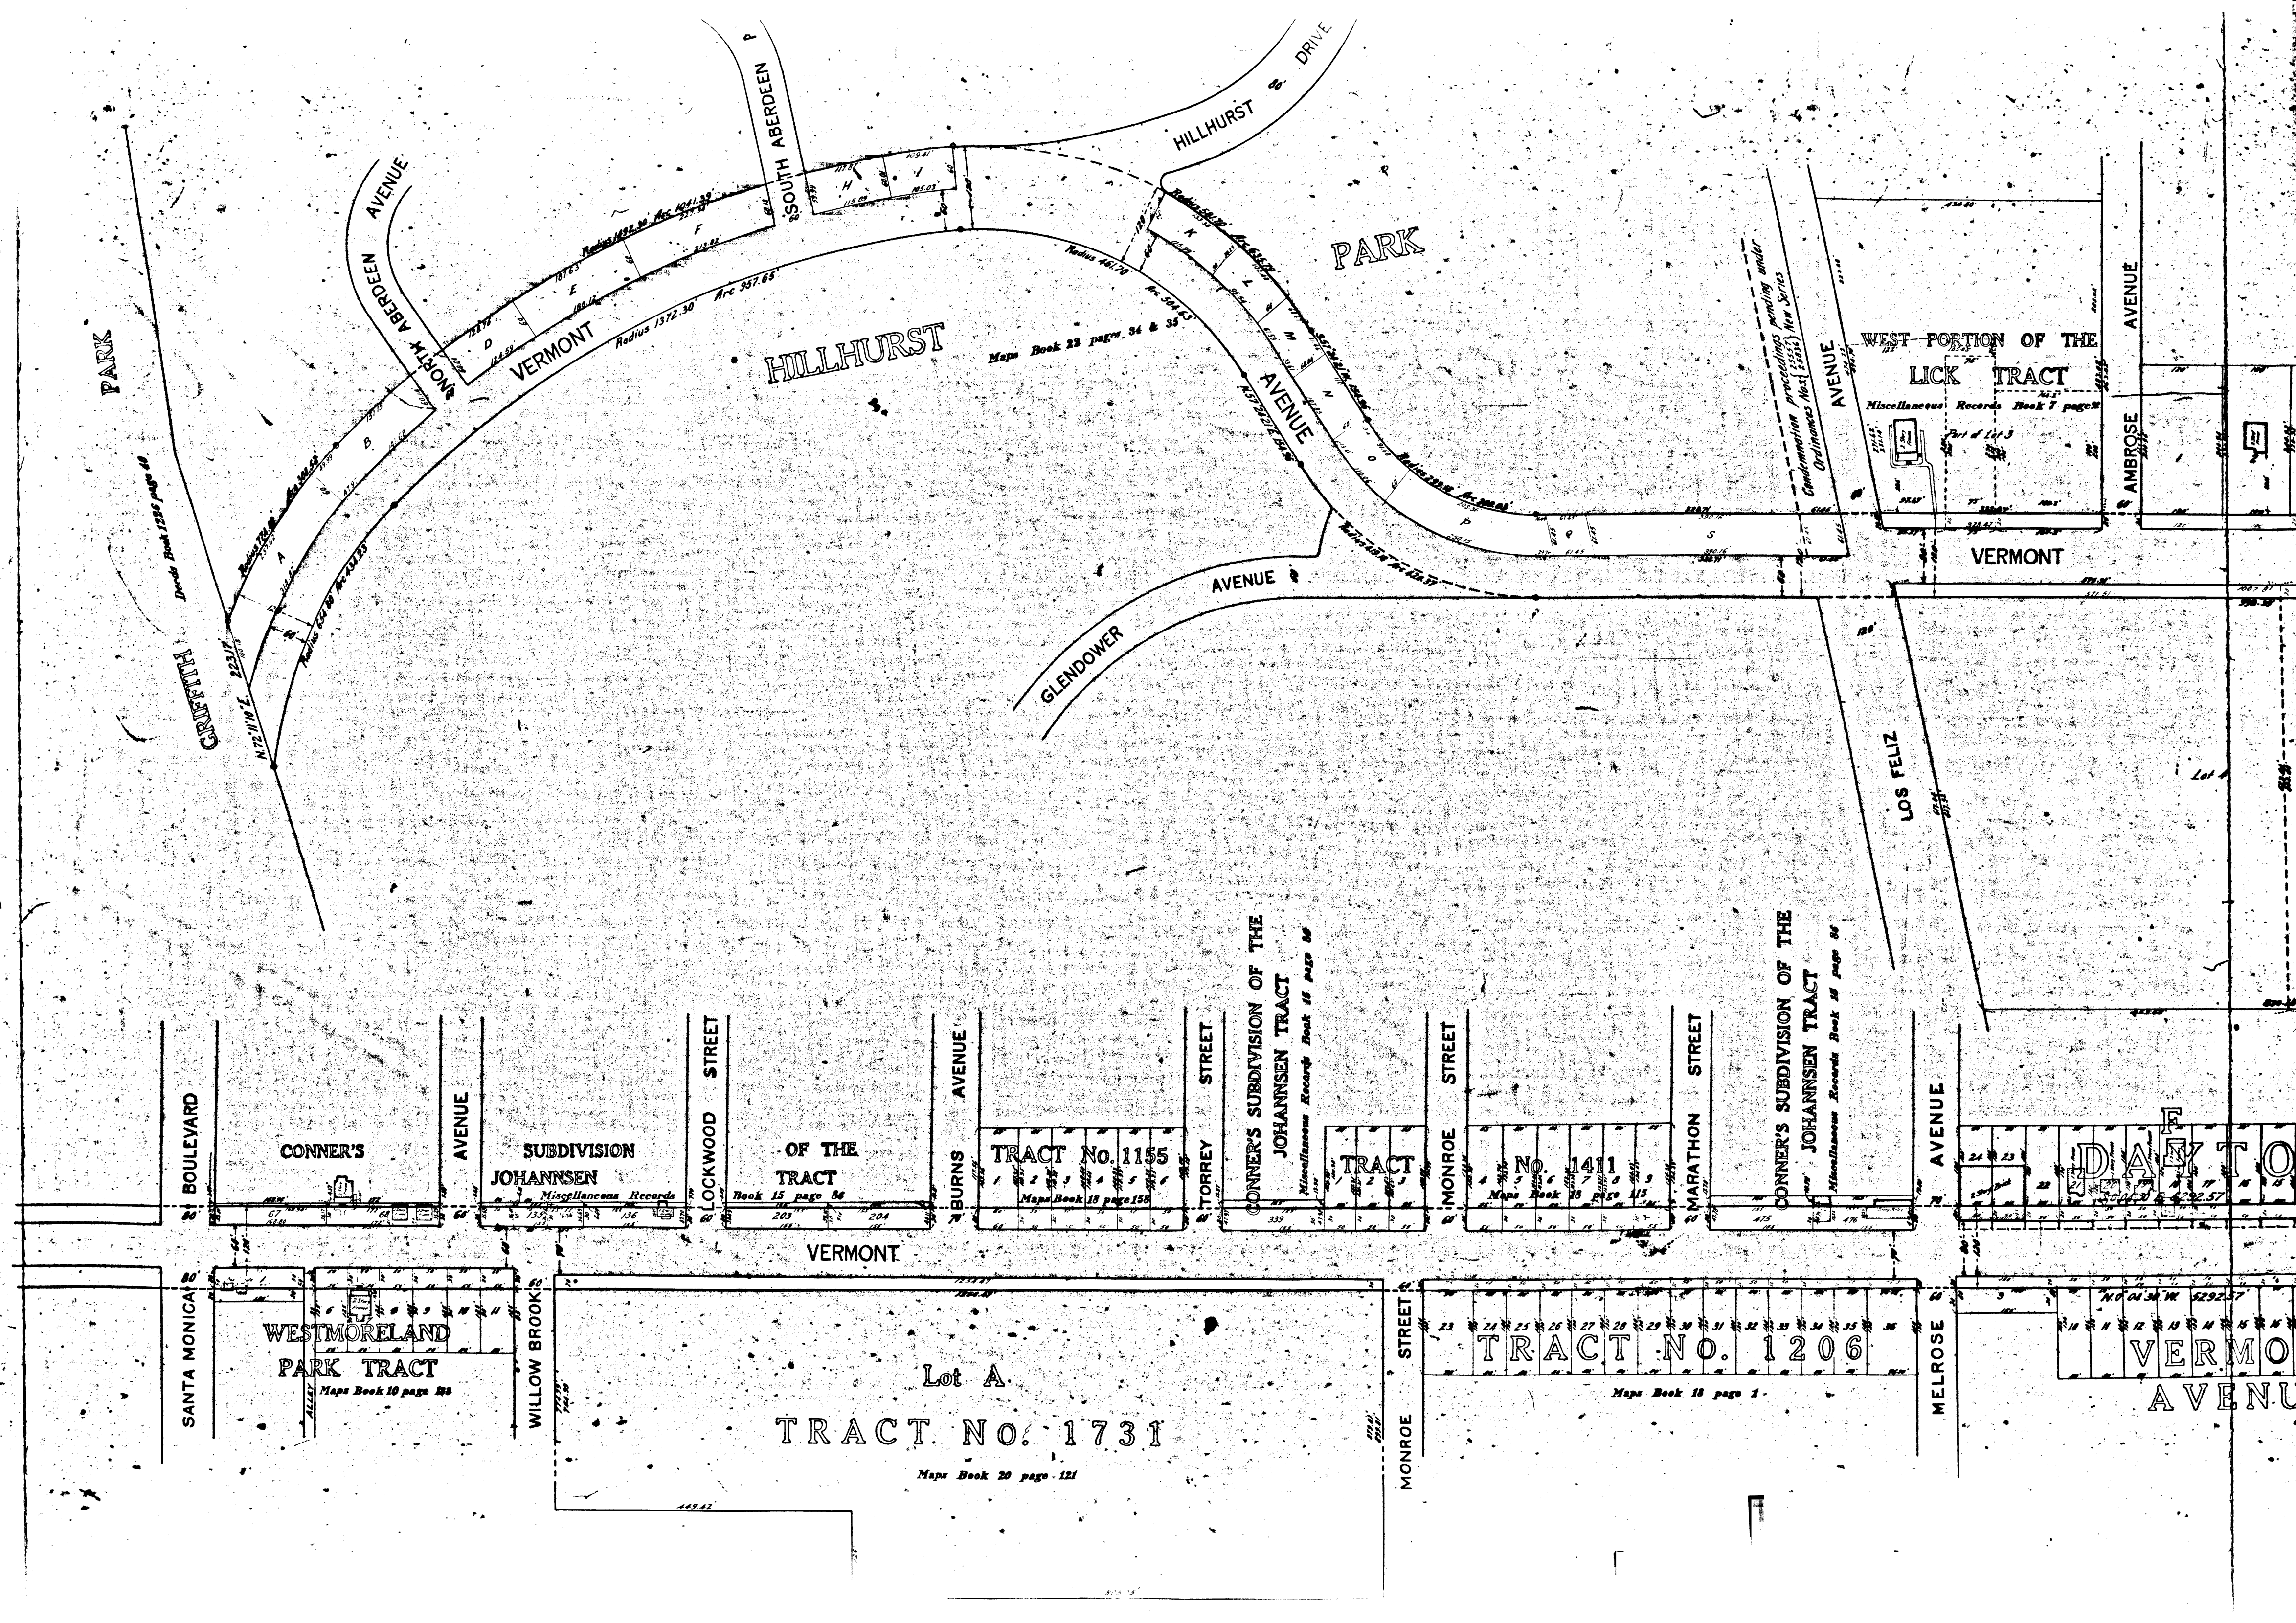

BOULEVARD

CONNER'S

AVENUE

SUBDIVISION
JOHANNSEN

Miscellaneous Records

LOCKWOOD STREET

OF THE
TRACT

Book 15 page 86

BURNS AVENUE

TRACT No. 1155

Map Book 18 page 158

TORREY STREET

CONNER'S SUBDIVISION OF THE
JOHANNSEN TRACT

Miscellaneous Records Book 15 page 86

MONROE STREET

TRACT No. 1411

Map Book 18 page 115

MARATHON STREET

CONNER'S SUBDIVISION OF THE
JOHANNSEN TRACT

Miscellaneous Records Book 15 page 86

AVENUE

TRACT No. 1206

Map Book 18 page 1

MELROSE AVENUE

VERMONT AVENUE

WESTMORELAND
PARK TRACT

Map Book 10 page 118

WILLOW BROOKS

Lot A
TRACT NO. 1731

Map Book 20 page 121

PARK

GRIFFITH

AVENUE

VERMONT

HILLHURST

HILLHURST DRIVE

PARK

AVENUE

GLENDOWER

WEST PORTION OF THE
LICK TRACT



VERMONT

AVENUE

AMBROSE

LOS FELIZ

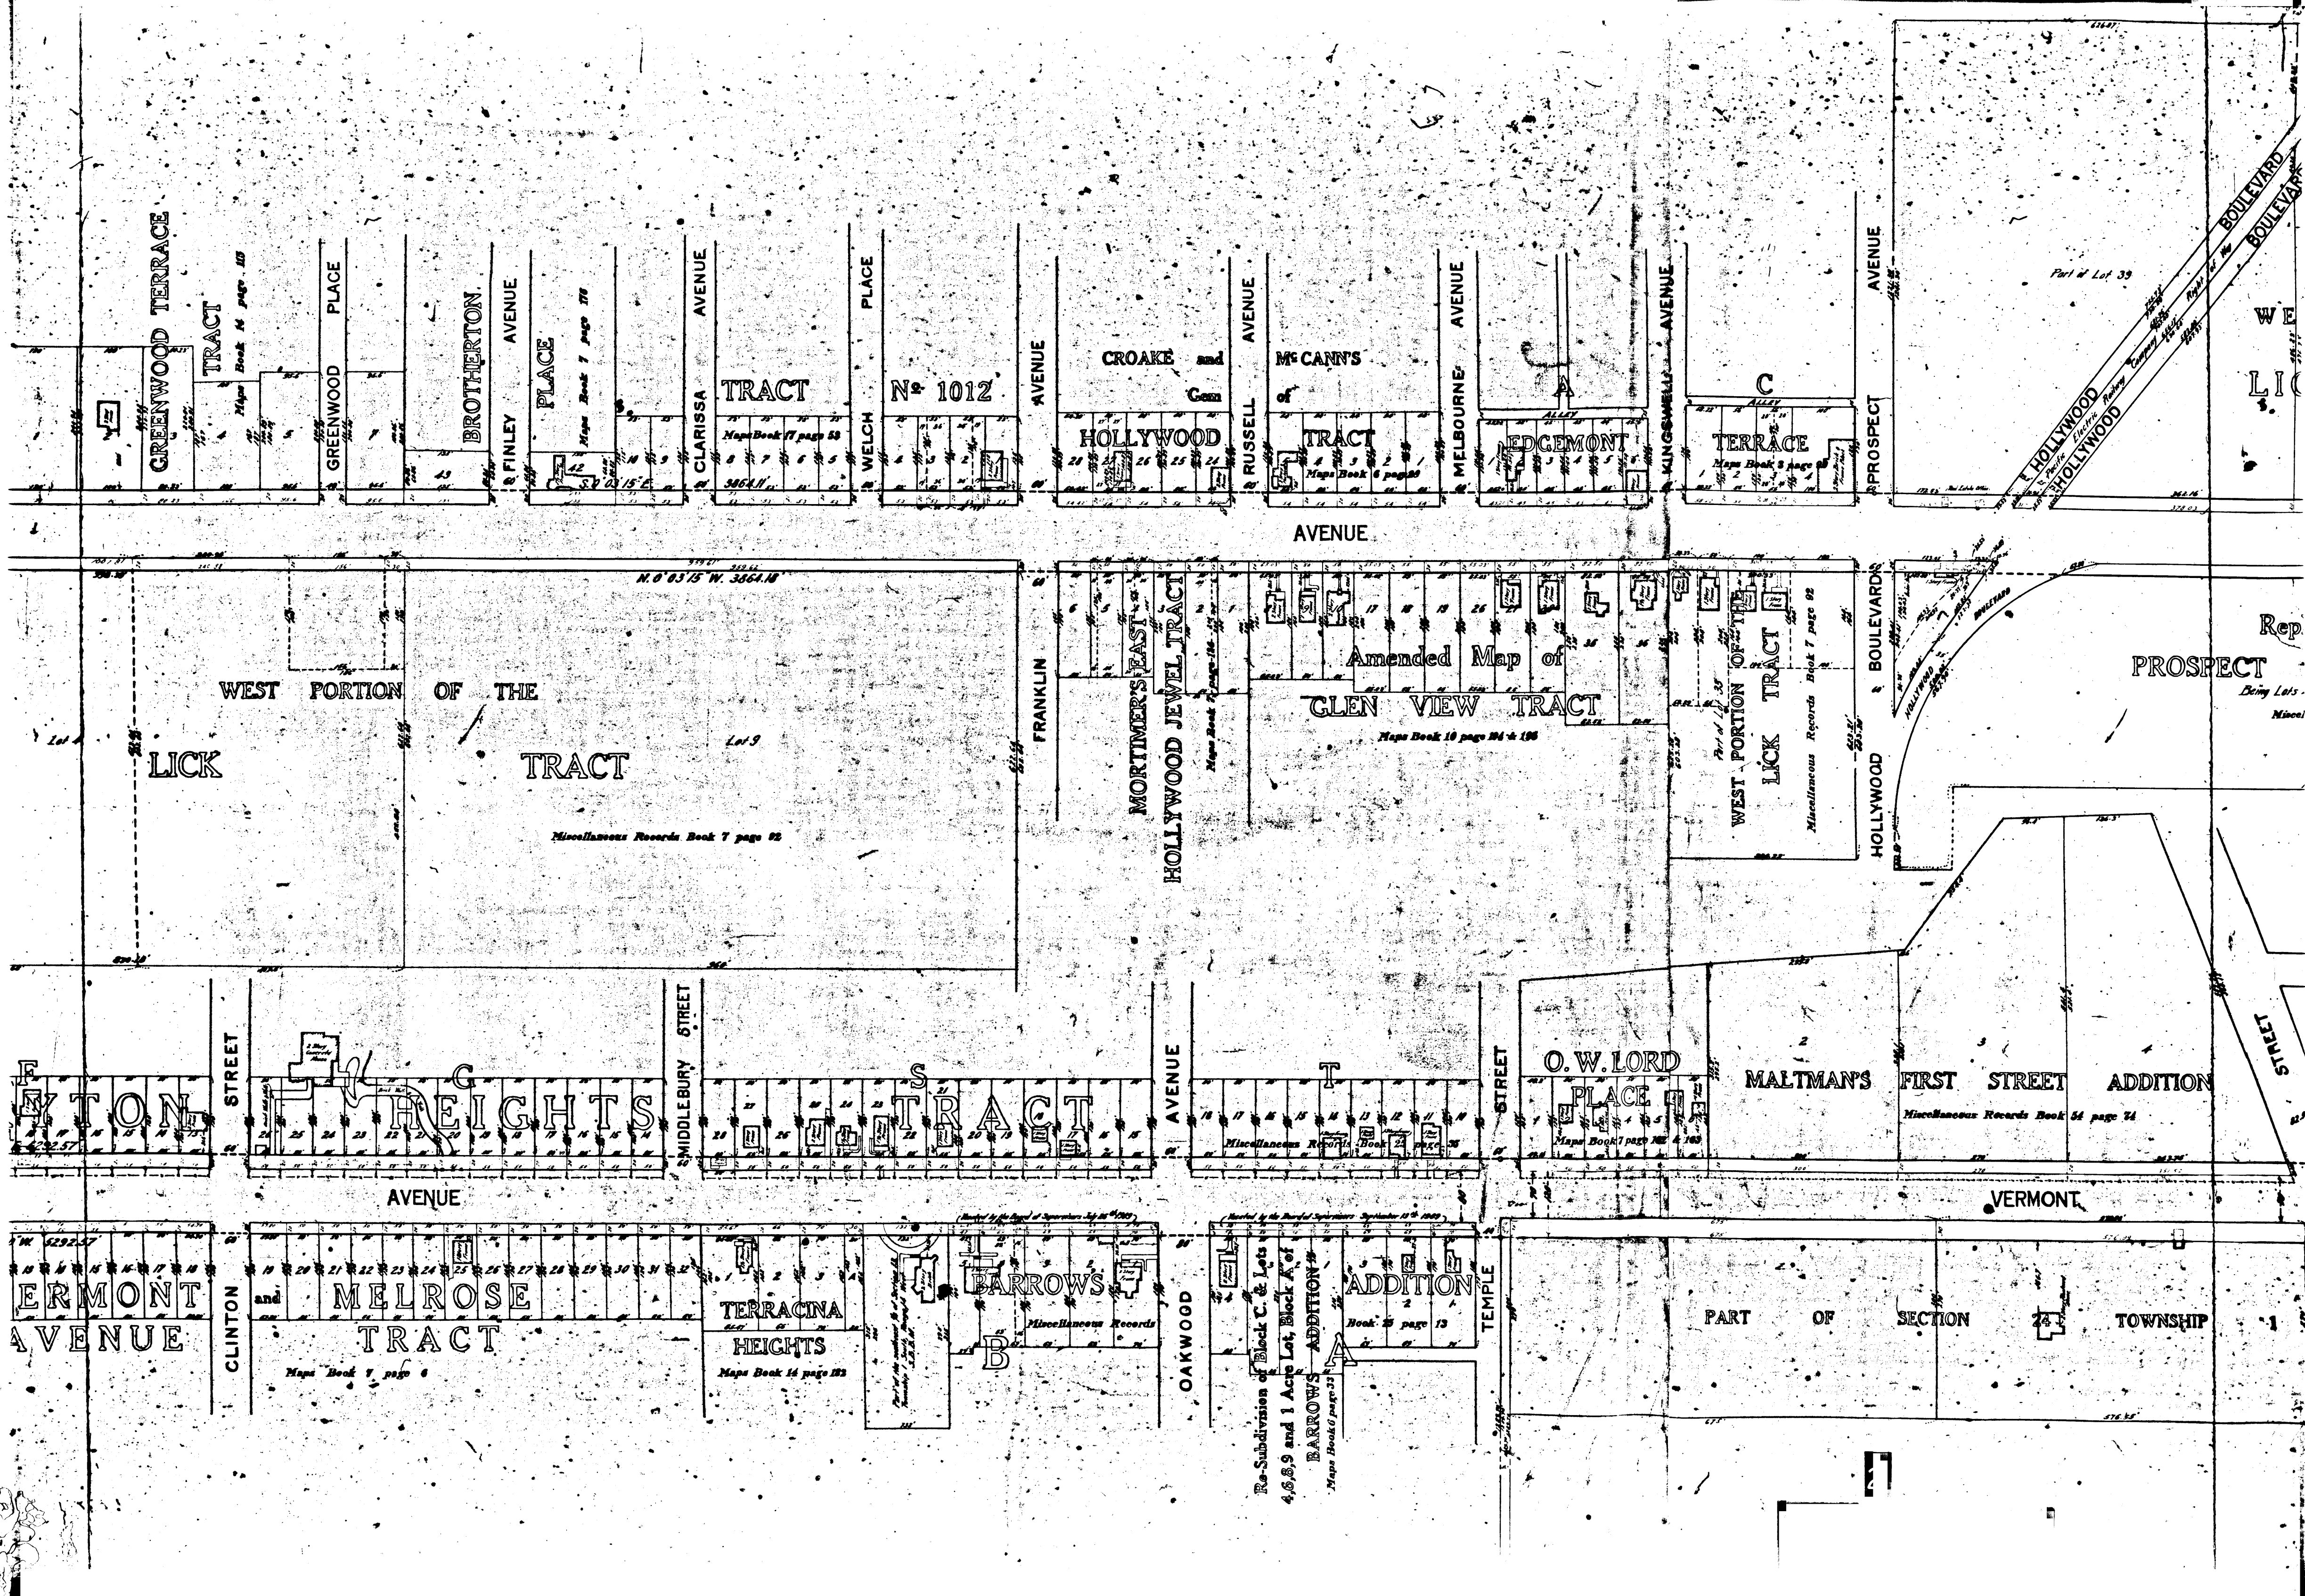

GREENWOOD TERRACE TRACT

Map Book 14 page 110

GREENWOOD PLACE

BROTHERTON AVENUE

FINLEY AVENUE

PLACE

Map Book 7 page 176

CLARISSA AVENUE

TRACT

Map Book 17 page 58

N^o 1012

WELCH PLACE

AVENUE

CROAKE HOLLYWOOD TRACT

RUSSELL AVENUE

MCCANN'S TRACT

Map Book 6 page 88

MELBOURNE AVENUE

EDGEMONT

KINGSWELL AVENUE

TERRACE

Map Book 3 page 8

PROSPECT AVENUE

HOLLYWOOD BOULEVARD

WEST PORTION OF THE

TRACT

TRACT

Miscellaneous Records Book 7 page 92

FRANKLIN

MORTIMER'S EAST HOLLYWOOD JEWEL TRACT

Map Book 2 page 184

AMENDED MAP OF GLEN VIEW TRACT

Map Book 10 page 184 & 186

WEST PORTION OF THE LICK TRACT

Miscellaneous Records Book 7 page 92

HOLLYWOOD BOULEVARD

PROSPECT

LYTON

CLINTON STREET

HEIGHTS

Map Book 7 page 183



VERMONT AVENUE

CLINTON STREET

MELROSE TRACT












































TERRACINA HEIGHTS

Map Book 14 page 183

BARROWS

Miscellaneous Records

Map Book 14 page 183

OAKWOOD AVENUE

Re-Subdivision of Block C & Lots 4, 5, 6, 9 and 1 Acre Lot, Block A of BARROWS ADDITION

Map Book 6 page 13

TEMPLE STREET

VERMONT AVENUE























PART OF SECTION 24 TOWNSHIP 1

Part of Lot 50
WEST PORTION OF THE
LICK TRACT
Miscellaneous Records Book 7 page 98

VERMONT
Replat of
PROSPECT PARK
Being Lots 40 & 49 Lick Tract
Miscellaneous Records Book 43 page 40

BOULEVARD
RUEGER TRACT
Part of Lot 58
N 0° 03' 45" E 3968.41
Map Book 5 page 21

SUNSET
SMITH'S PROSPECT
TERRACE TRACT
Map Book 1 page 48

AVENUE
CULVER'S HOLLYWOOD

FOUNTAIN
PRIESTER TRACT
Map Book 15 page 19

LA MIRADA AVENUE
EAST TRACT
Map Book 3 page 71

VERMONT PLACE
VERMONT TRACT
Map Book 7 page 92

AVENUE
PART OF SECTION 7 TOWNSHIP 1 SOUTH, RANGE 13 WEST S. B. E. M.

STREET
ADDITION

BIMINI TRACT
Map Book 5 page 133

THIRD STREET
MALTMAN'S FIRST STREET ADDITION
Miscellaneous Records Book 34 page 74
N 0° 03' 45" E 4628.07

37
The SOUTH HALF OF THE
WEST END UNIVERSITY ADDITION
to Los Angeles
Miscellaneous Records Book 34 page 50 & 51



SHATTO PLACE
Condemnation proceedings pending under Ordinances Nos. 25261, 25262, 25263 New Series
Map Book 6 page 30
AVENUE

TOWNSHIP 1 SOUTH, RANGE 14 WEST S. B. E. M.
FIRST
THIRD STREET

THIRD STREET
TRACT No. 1673
Map Book 20 page 117

FOURTH STREET
SCHMIDT HEIGHTS TRACT
Map Book 9 page 30

FIFTH STREET
A portion of COPENHAGEN TRACT
Miscellaneous Records Book 107 page 216 & 217

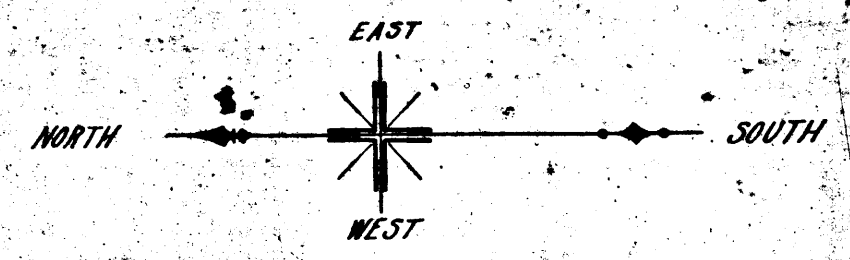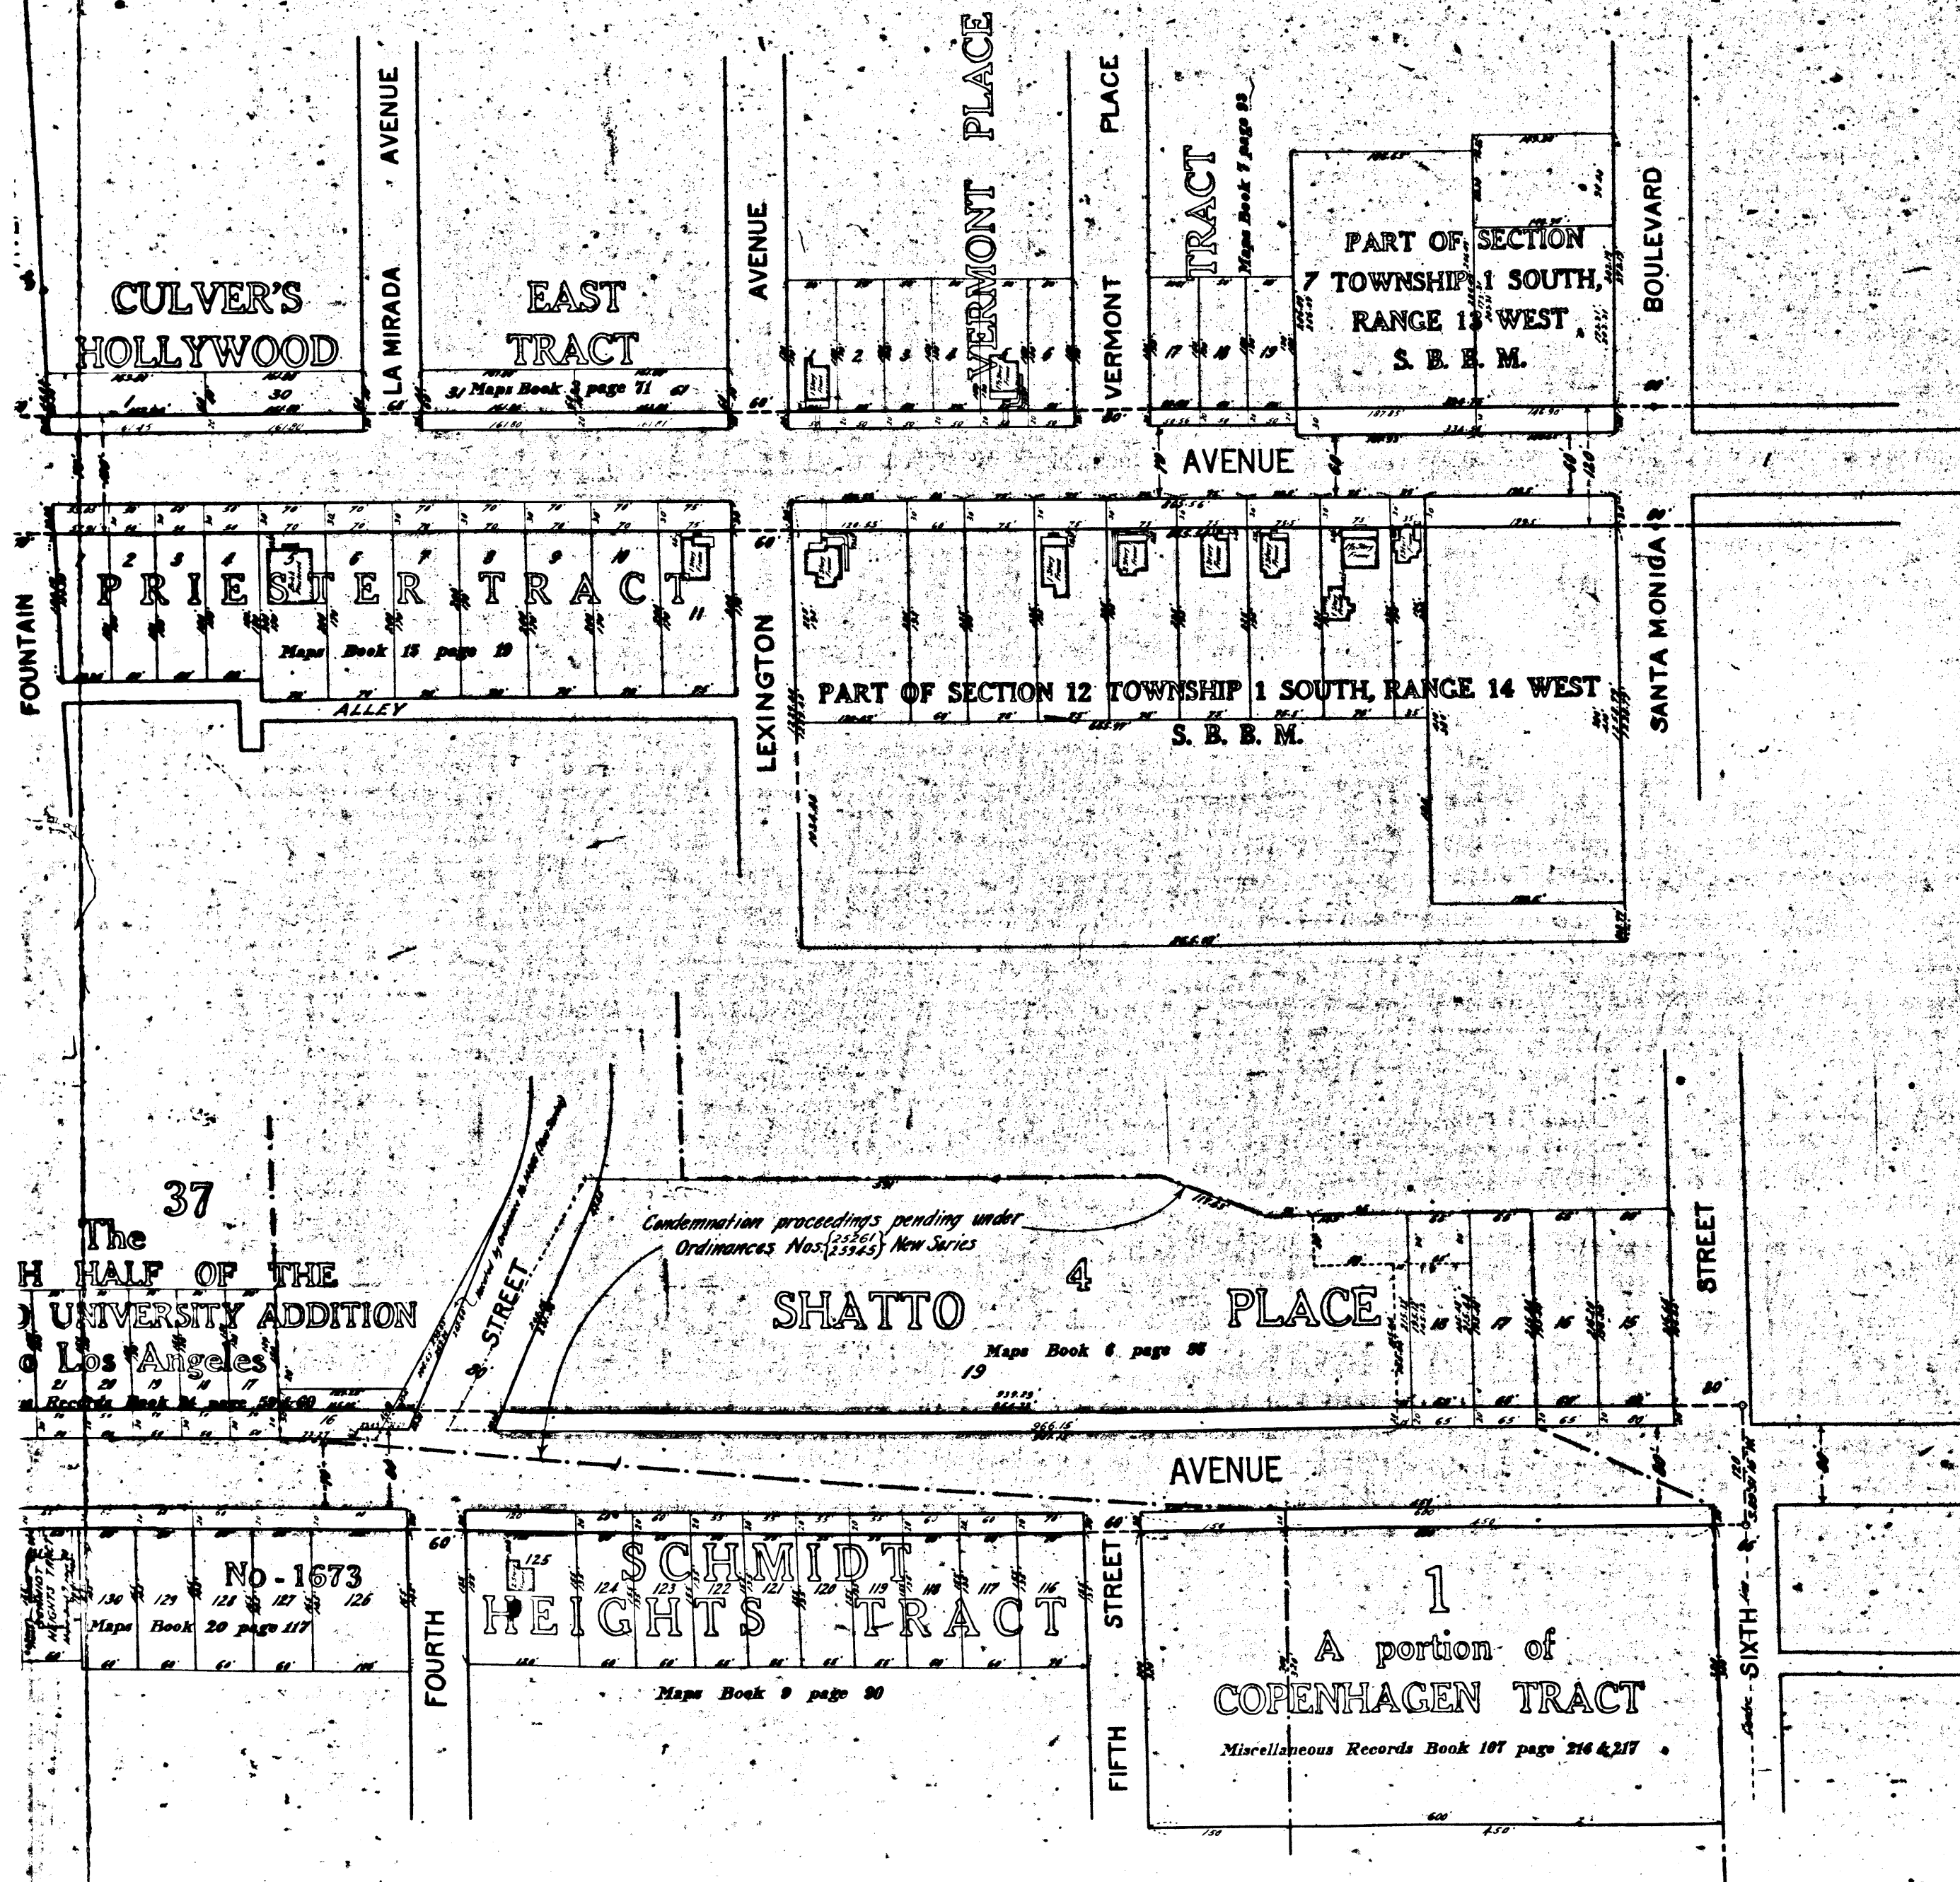

MAP
SHOWING THE LAND TO BE CONDEMNED
FOR THE WIDENING OF
VERMONT AVENUE
FROM
SIXTH STREET TO GRIFFITH PARK
IN THE
CITY OF LOS ANGELES, CAL.

In accordance with Ordinances Nos. 26154 and 26875 (New Series)

HOMER HAMLIN, City Engineer

April, 1913

Scale 100 feet to 1 inch

NOTE: Land to be condemned shown colored red.
Dotted lines and figures show where the actual holdings differ from the recorded subdivisions.
Lines shown thus — indicate the original lines of the recorded subdivisions.