

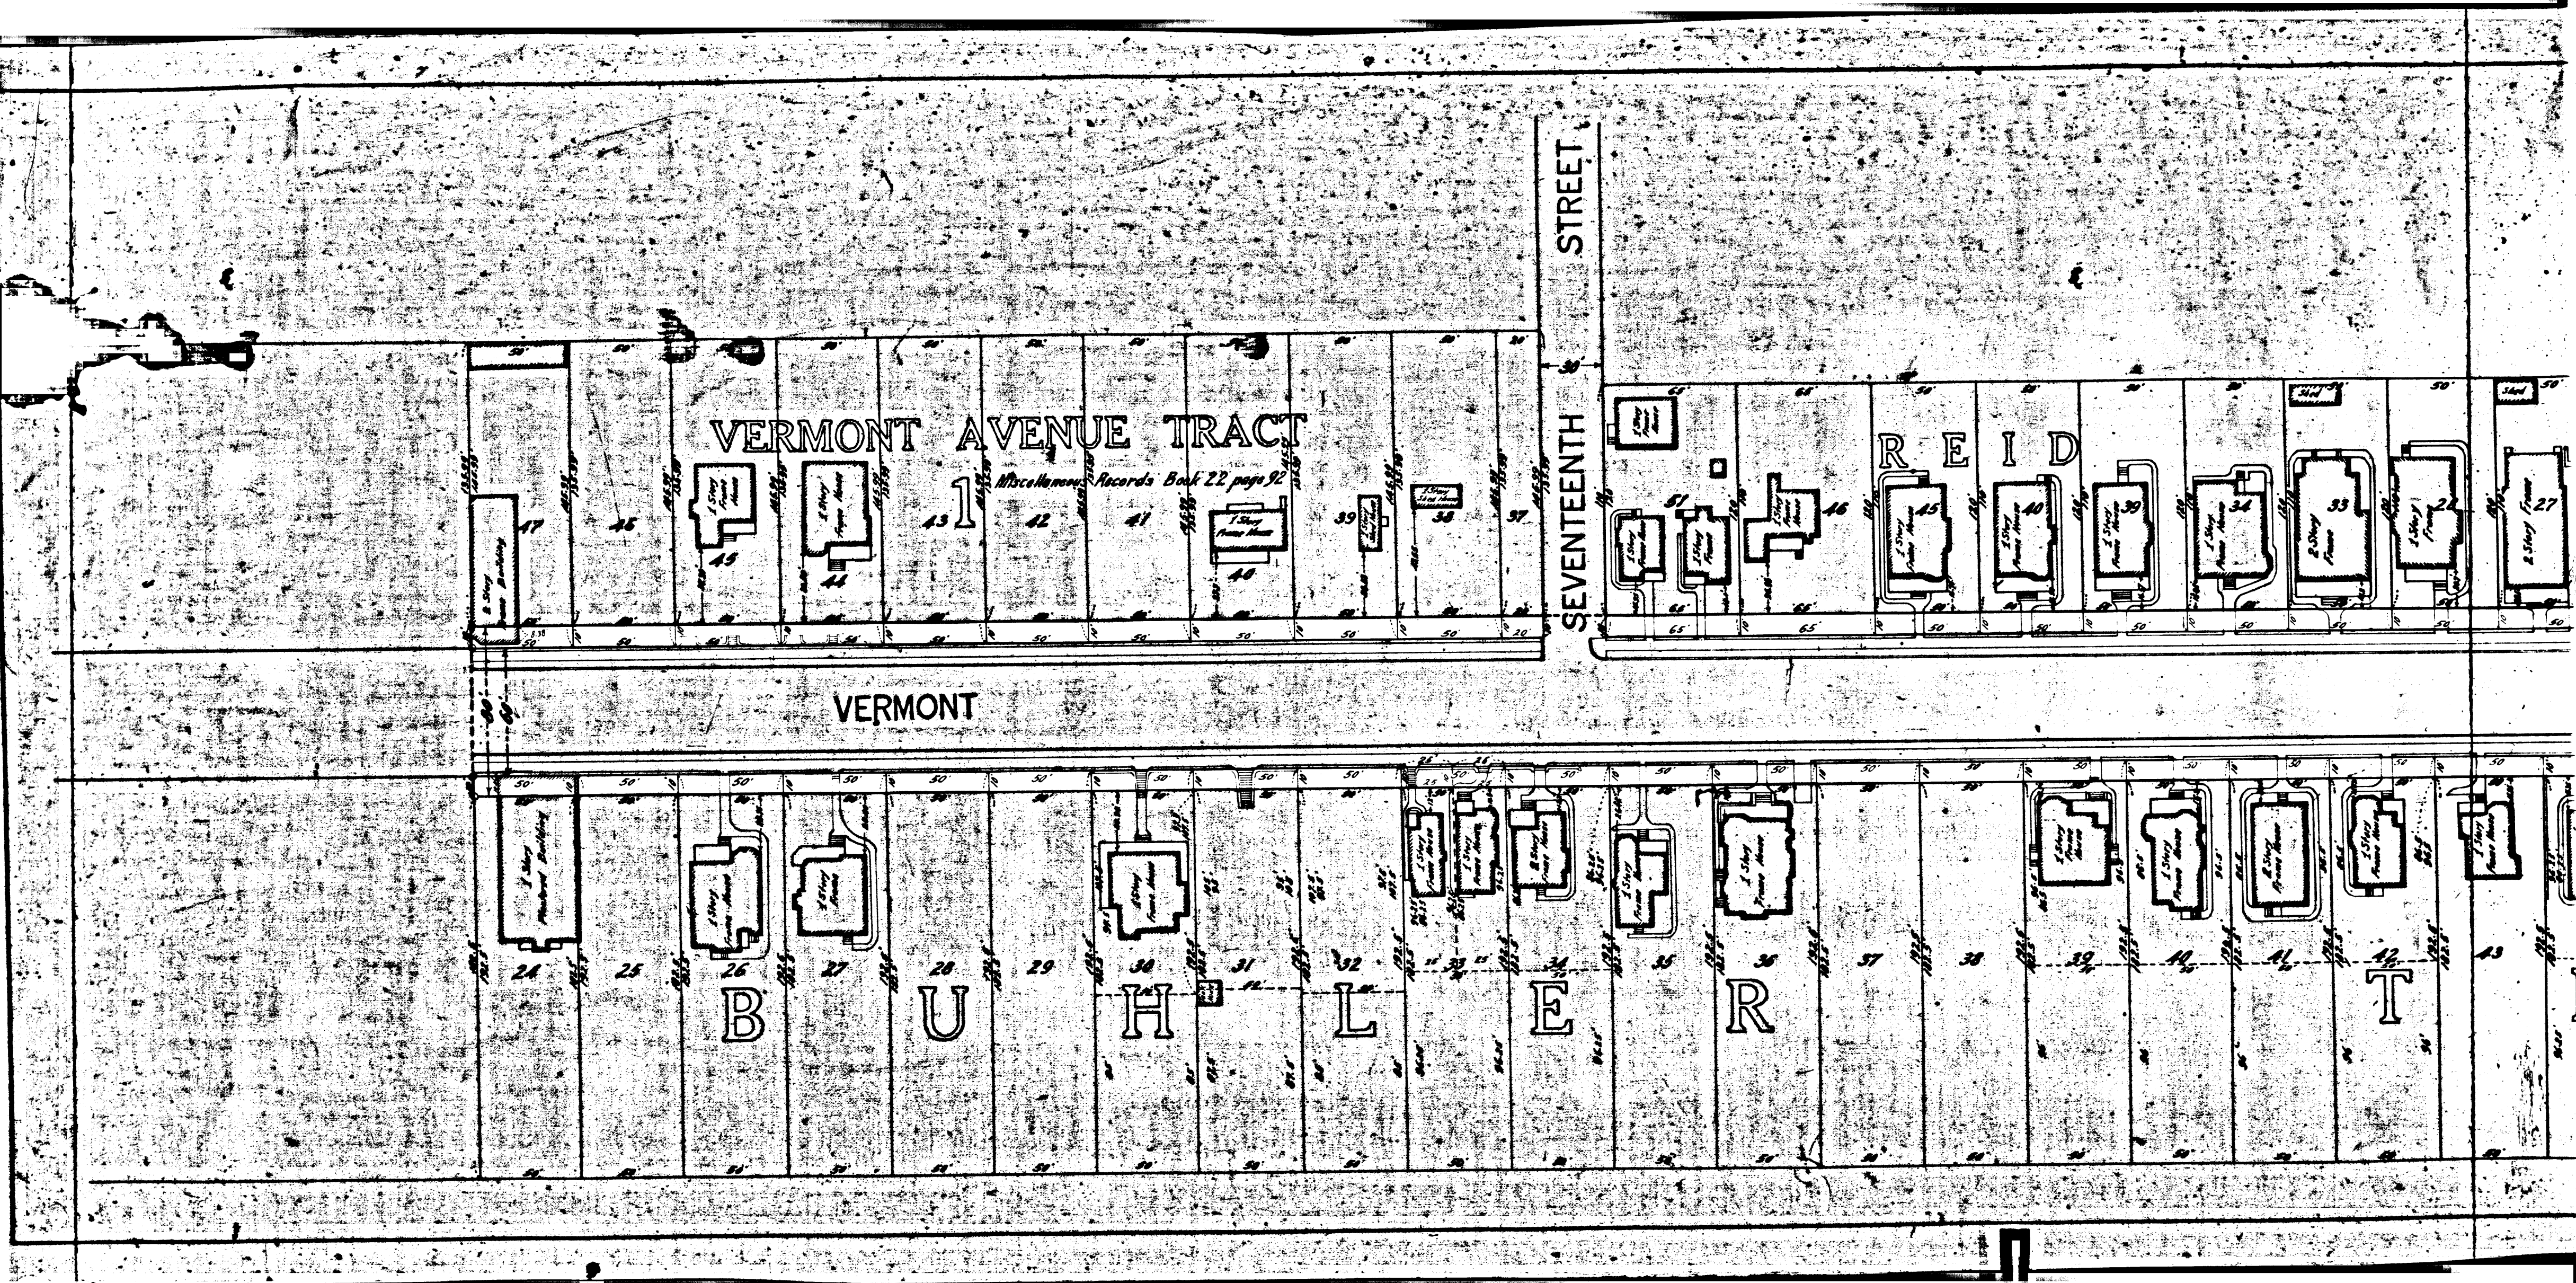


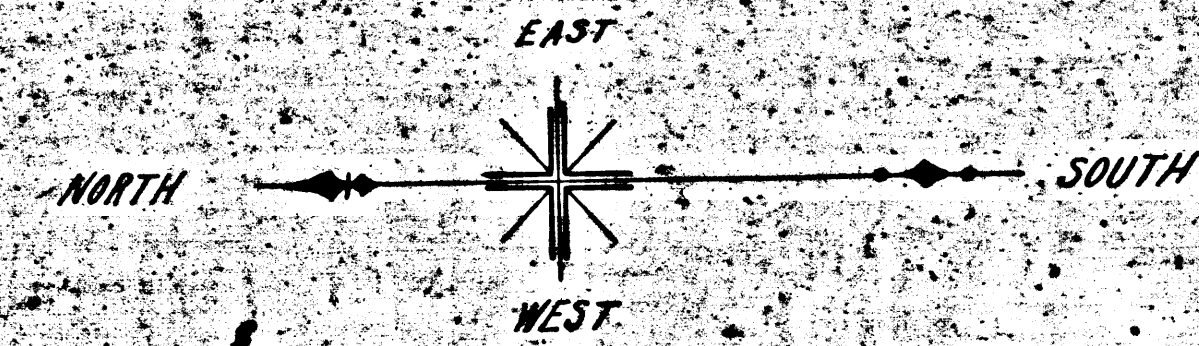

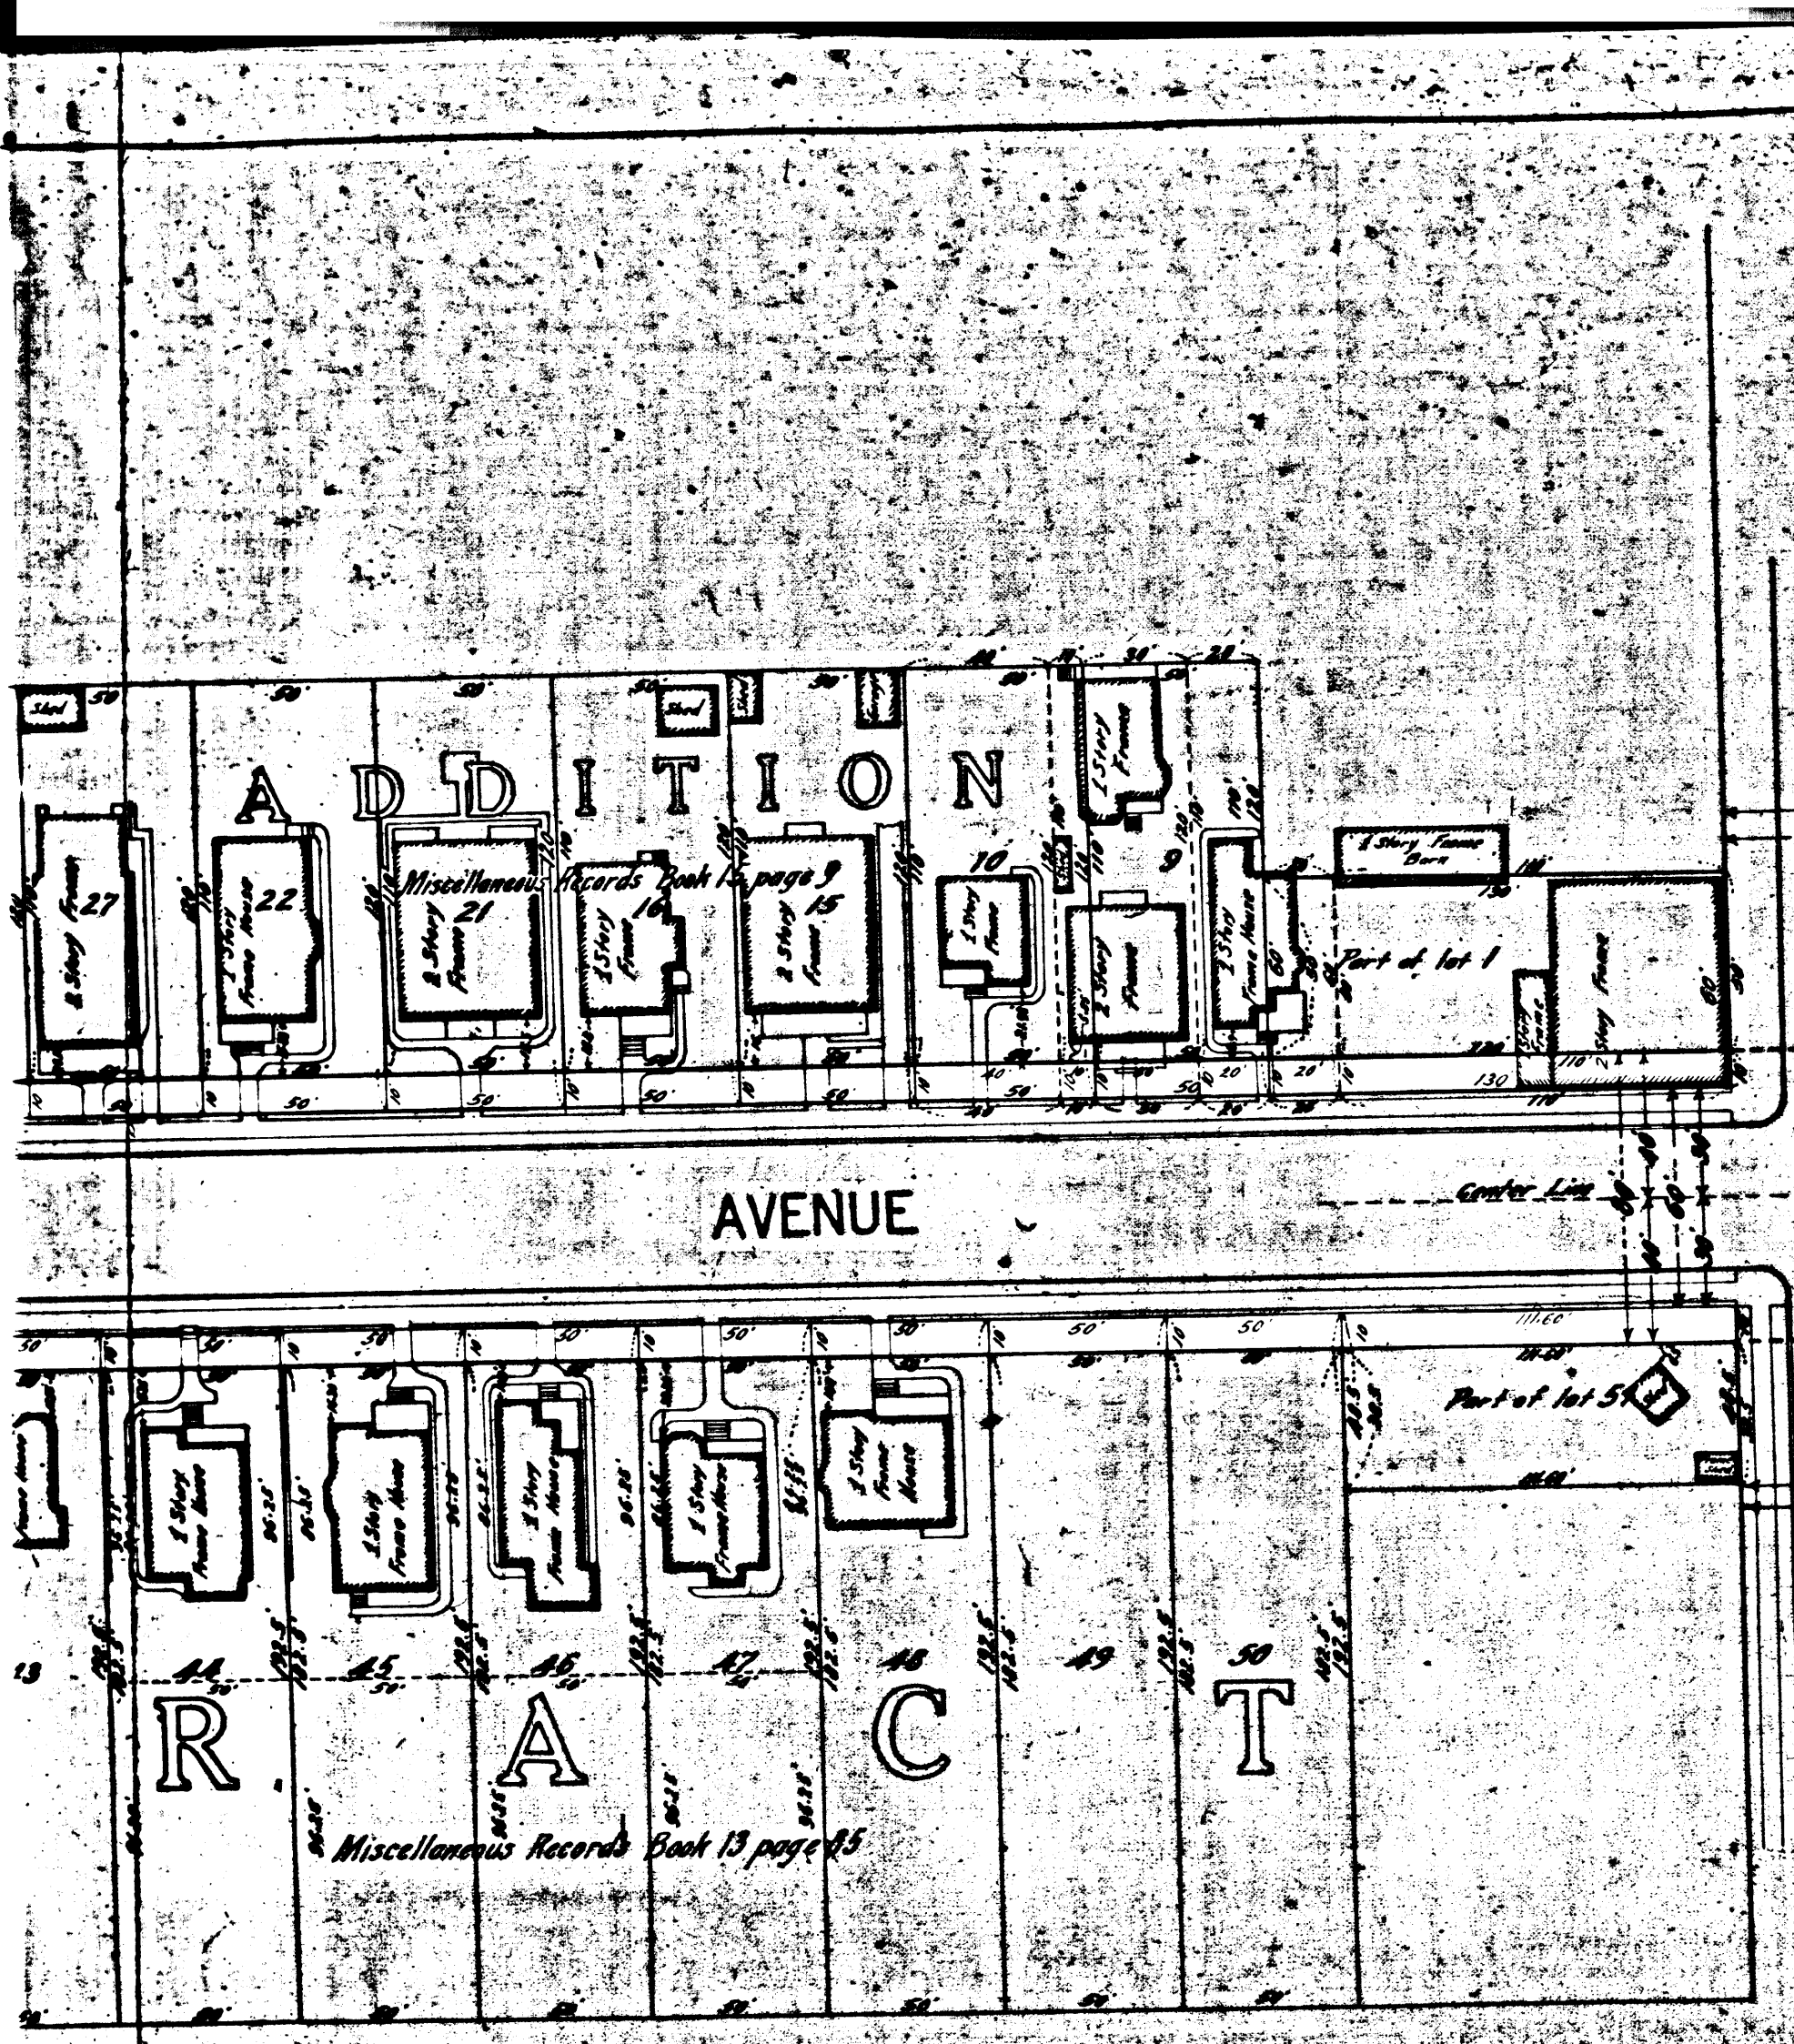

MAP
SHOWING THE LAND TO BE CONDEMNED
FOR THE WIDENING OF
VERMONT AVENUE

BETWEEN THE
NORTHERLY LINE OF WASHINGTON STREET AND A LINE DRAWN PARALLEL TO AND DISTANT
ONE THOUSAND FOUR HUNDRED SIXTY-ONE AND SIXTY HUNDREDTHS (1461.60) FEET NORTHERLY
MEASURED AT RIGHT ANGLES FROM SAID NORTHERLY LINE OF WASHINGTON STREET
IN THE
CITY OF LOS ANGELES, CAL.

In accordance with Ordinances Nos 28136 and 28496 (New Series)
HOMER HAMLIN, City Engineer
November 1913
Scale 50 feet to 1 inch.

NOTE:- Land to be condemned shown colored red.
Dotted lines and figures show where the actual holdings differ from the recorded subdivisions.

2
CF 756