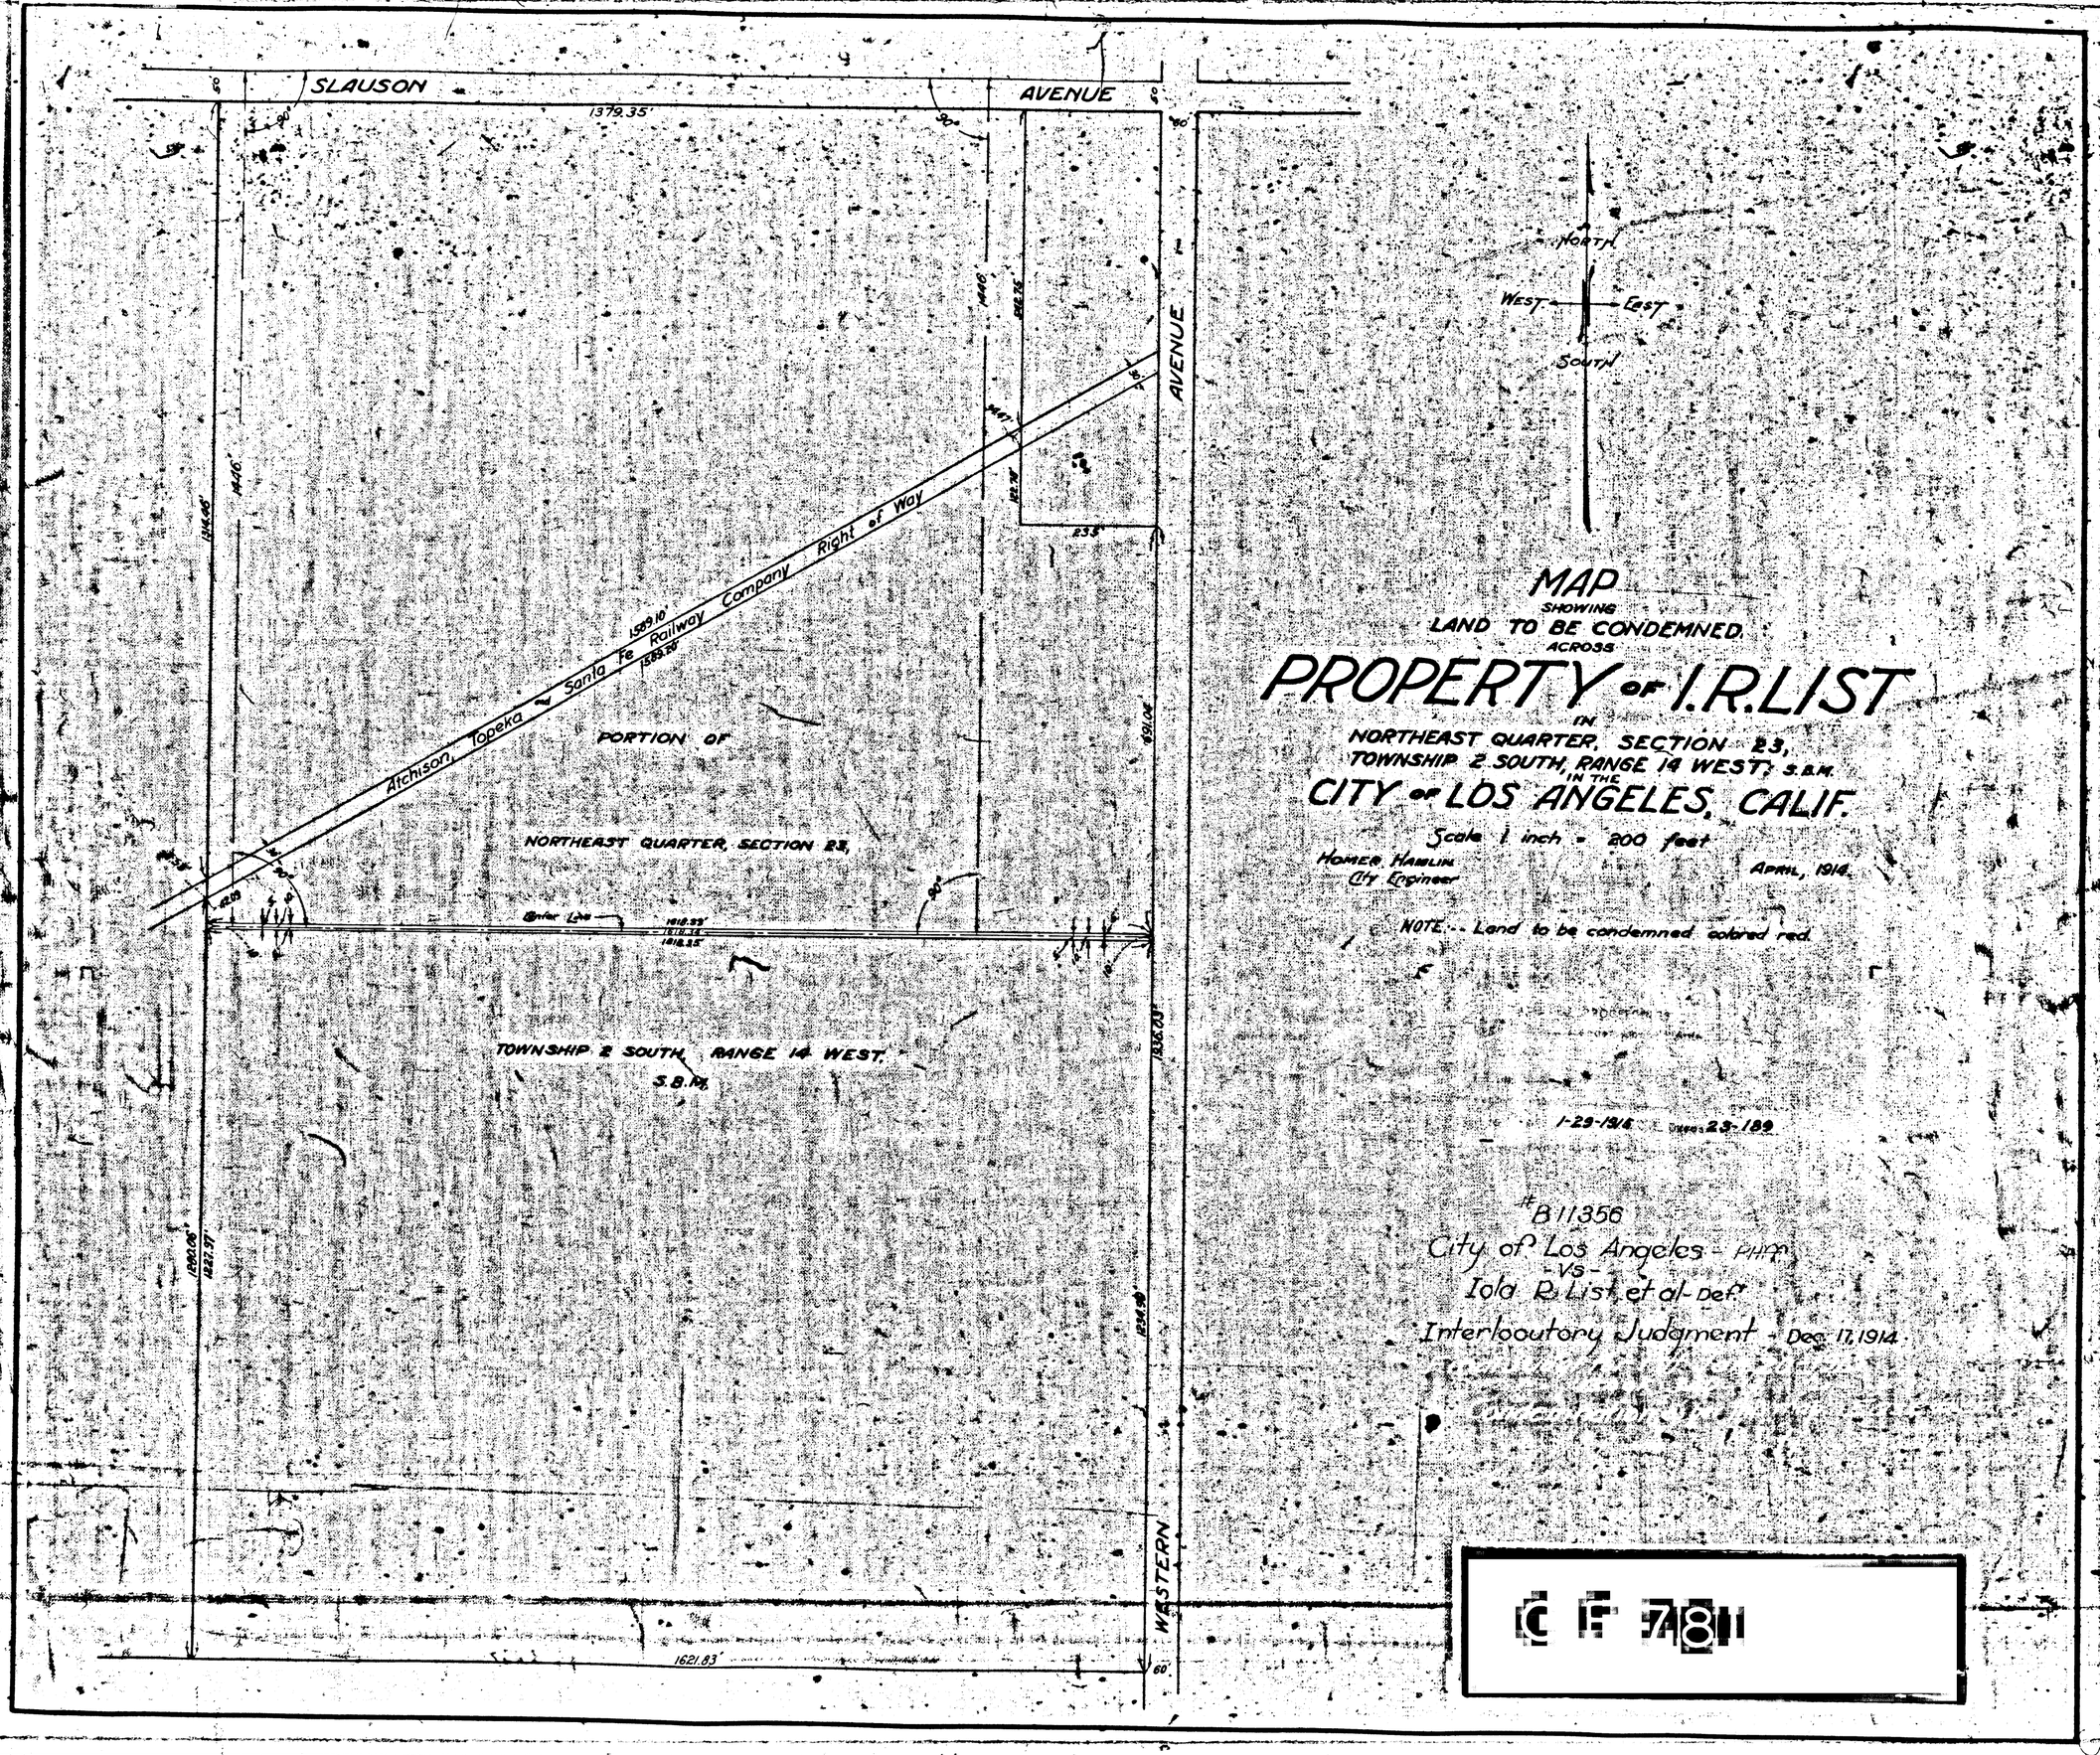
SLAUSON
AVENUE
1379.35'
AVENUE
WESTERN
Atchison, Topeka and Santa Fe Railway Company Right of Way
1589.10'
1589.20'
PORTION OF
NORTHEAST QUARTER, SECTION 23,
TOWNSHIP 2 SOUTH, RANGE 14 WEST.
S.B.M.
1621.83'
NORTH
WEST
EAST
SOUTH
MAP
SHOWING
LAND TO BE CONDEMNED
ACROSS
PROPERTY OF I.R.LIST
IN
NORTHEAST QUARTER, SECTION 23,
TOWNSHIP 2 SOUTH, RANGE 14 WEST, S.B.M.
IN THE
CITY OF LOS ANGELES, CALIF.
Scale 1 inch = 200 feet
HOMER HAMLIN
City Engineer
APRIL, 1914.
NOTE.-- Land to be condemned colored red.
1-29-1916
23-189
#B11356
City of Los Angeles - PHPP
-VS-
Iola R. List et al - Def.
Interlocutory Judgment - Dec. 17, 1914.
CF 781