MAP

SHOWING THE LAND TO BE CONDEMNED
FOR THE OPENING AND WIDENING OF

BELMONT AVENUE

BETWEEN

KENT STREET AND KANE STREET

IN THE

CITY OF LOS ANGELES, CAL.

In accordance with Ordinances Nos. 29761 and 30216 (New Series)

Homer Hamlin, City Engineer July - 1914

Scale 1 inch = 40 feet.

Note - Land to be condemned shown colored red.

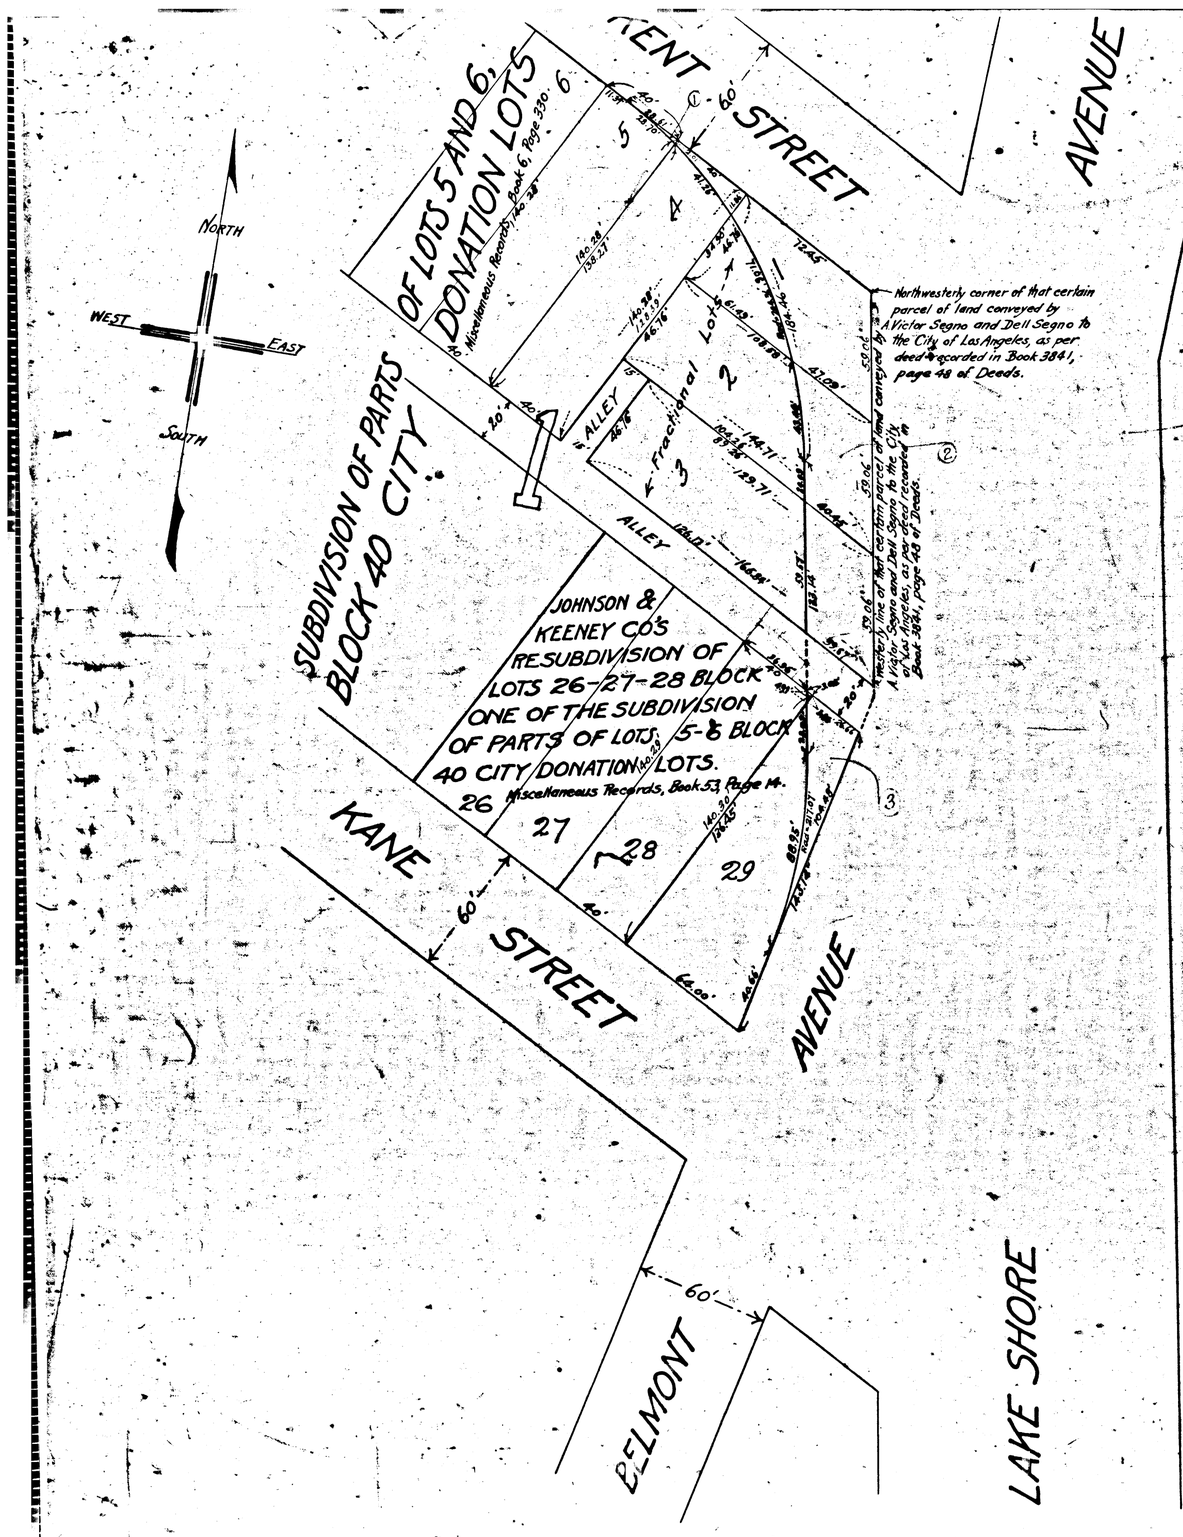

B 15265
City of Los Angeles - Pltff.
~Vs~
Joseph N. Nare - et al - Def.
Case pending May 10th 1921
Pending Mar 11, 1922
Pending May 10th 1924
Pending Feb. 18th 1925.
Pending May 1st 1926
Pending Apr. 1, 1927

See D:20-139 D:5988-101
See D:20-139 D:5961-325
See D:20-151 D:5988-41
See D:20-151 D:5981-88

Lake Shore Ave changed to Glendale Blvd - Ord. 41130
Kane St changed to Clinton St. - Ord. 64852.
Belmont Ave. name established - Ord. 66061