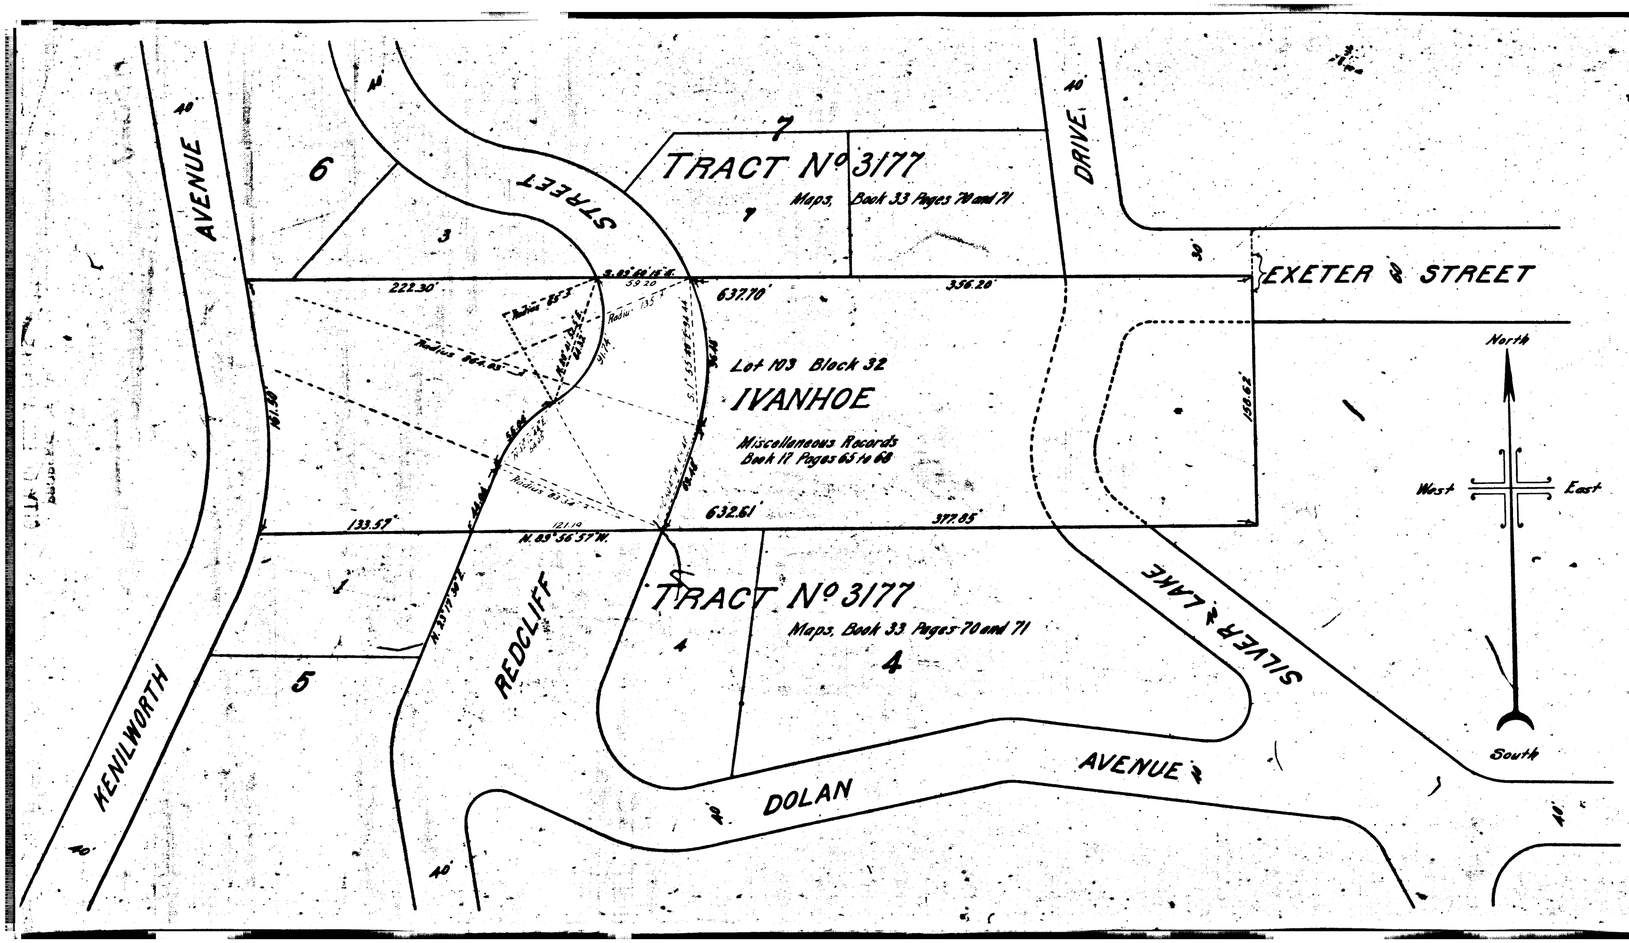

MAP

SHOWING THE LAND TO BE CONDEMNED
FOR THE OPENING OF
REDCLIFF STREET
THROUGH A PORTION OF LOT 103 BLOCK 32
IVANHOE
IN THE
CITY of LOS ANGELES, CAL.

Scale 1 inch = 50 feet

A. C. Hansen, City Engineer August 1917

In accordance with Ordinance Number 37141 (New Series)

Note:- Land to be condemned shown colored red.

Sup. Ct. Case No B 53535
Suit for Condemnation
Filed Aug. 3, 1917.
City of Los Angeles
vs.
Harry J. Ginn et al.
Judgment pending June 18, 1918.
Pending Mar 11, 1922
Pending May 10th 1924
Pending Feb. 18th 1925
Dismissed Oct. 7-1925