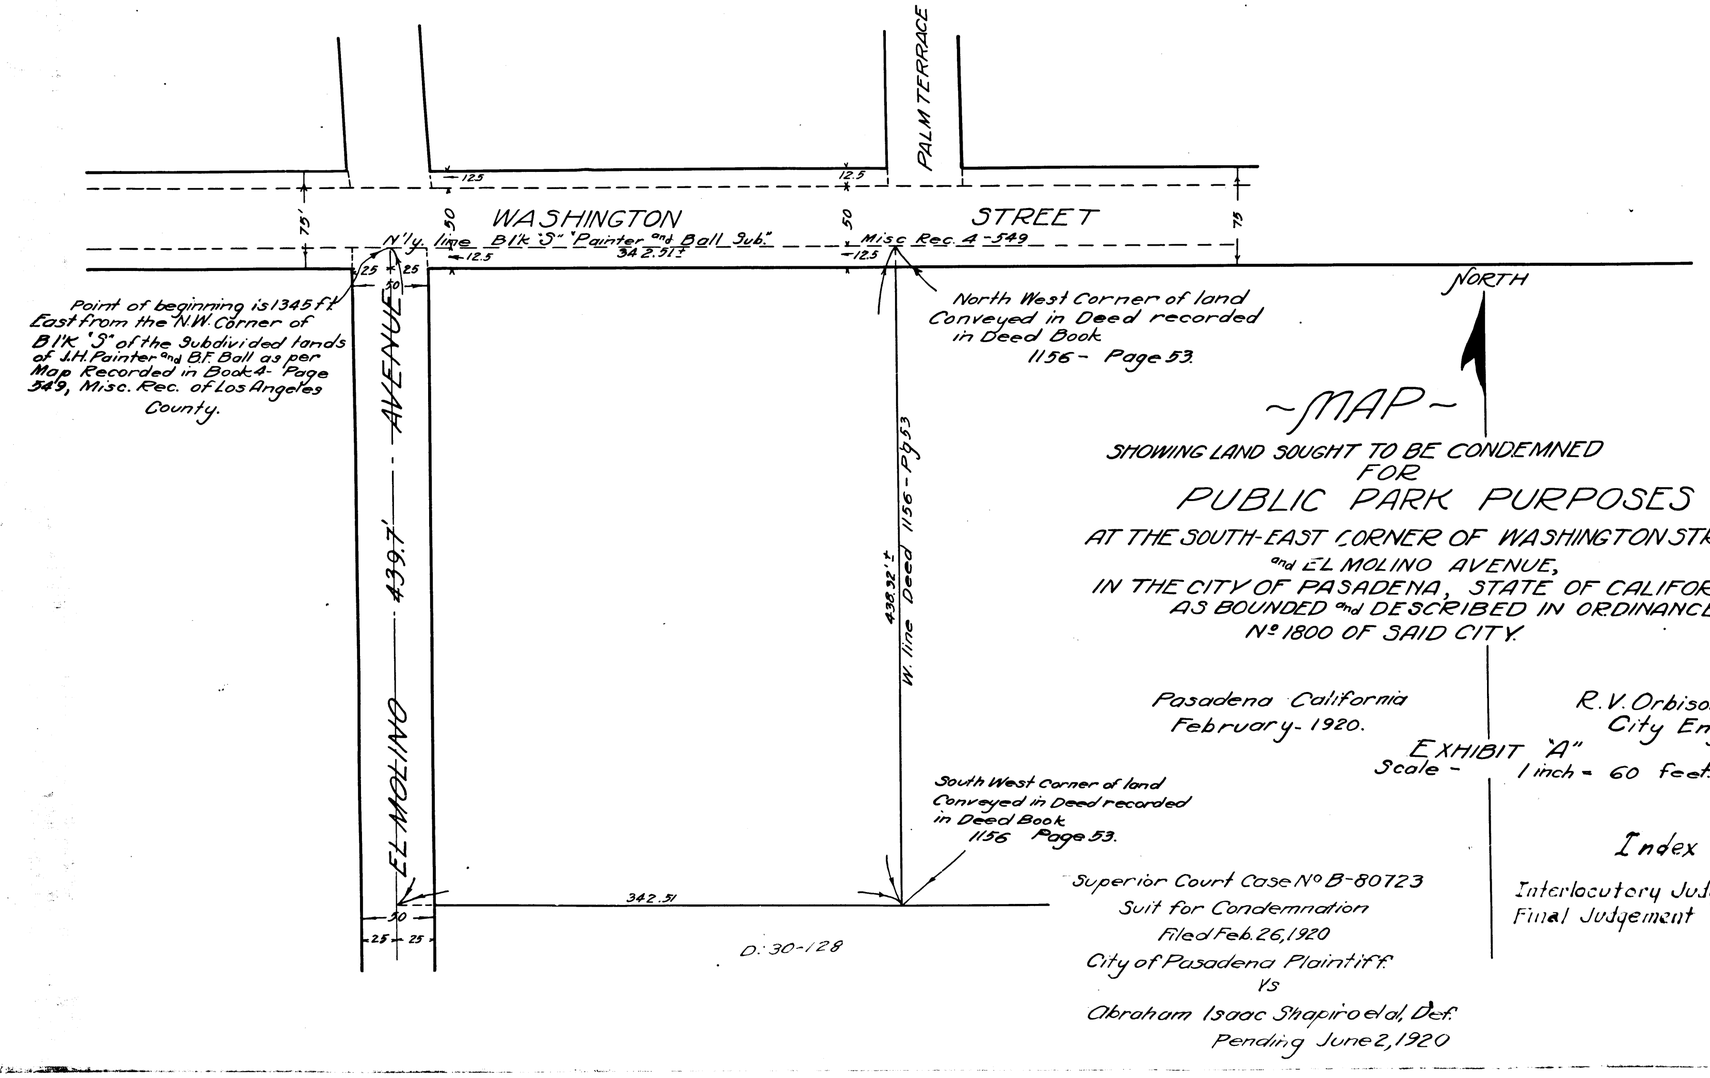

~MAP~

SHOWING LAND SOUGHT TO BE CONDEMNED
FOR
PUBLIC PARK PURPOSES
AT THE SOUTH-EAST CORNER OF WASHINGTON STREET
and EL MOLINO AVENUE,
IN THE CITY OF PASADENA, STATE OF CALIFORNIA.
AS BOUNDED and DESCRIBED IN ORDINANCE
Nº 1800 OF SAID CITY.

Pasadena California
February- 1920.

R. V. Orbison,
City Engineer.

EXHIBIT "A"
Scale - 1 inch = 60 feet.

Superior Court Case Nº B-80723
Suit for Condemnation
Filed Feb. 26, 1920
City of Pasadena Plaintiff.
Vs
Abraham Isaac Shapiro et al, Def.
Pending June 2, 1920

Index #8

Interlocutory Judgement Mar. 23, 1921.
Final Judgement Apr. 1, 1921. (Shown in yellow

C.F. 939 -