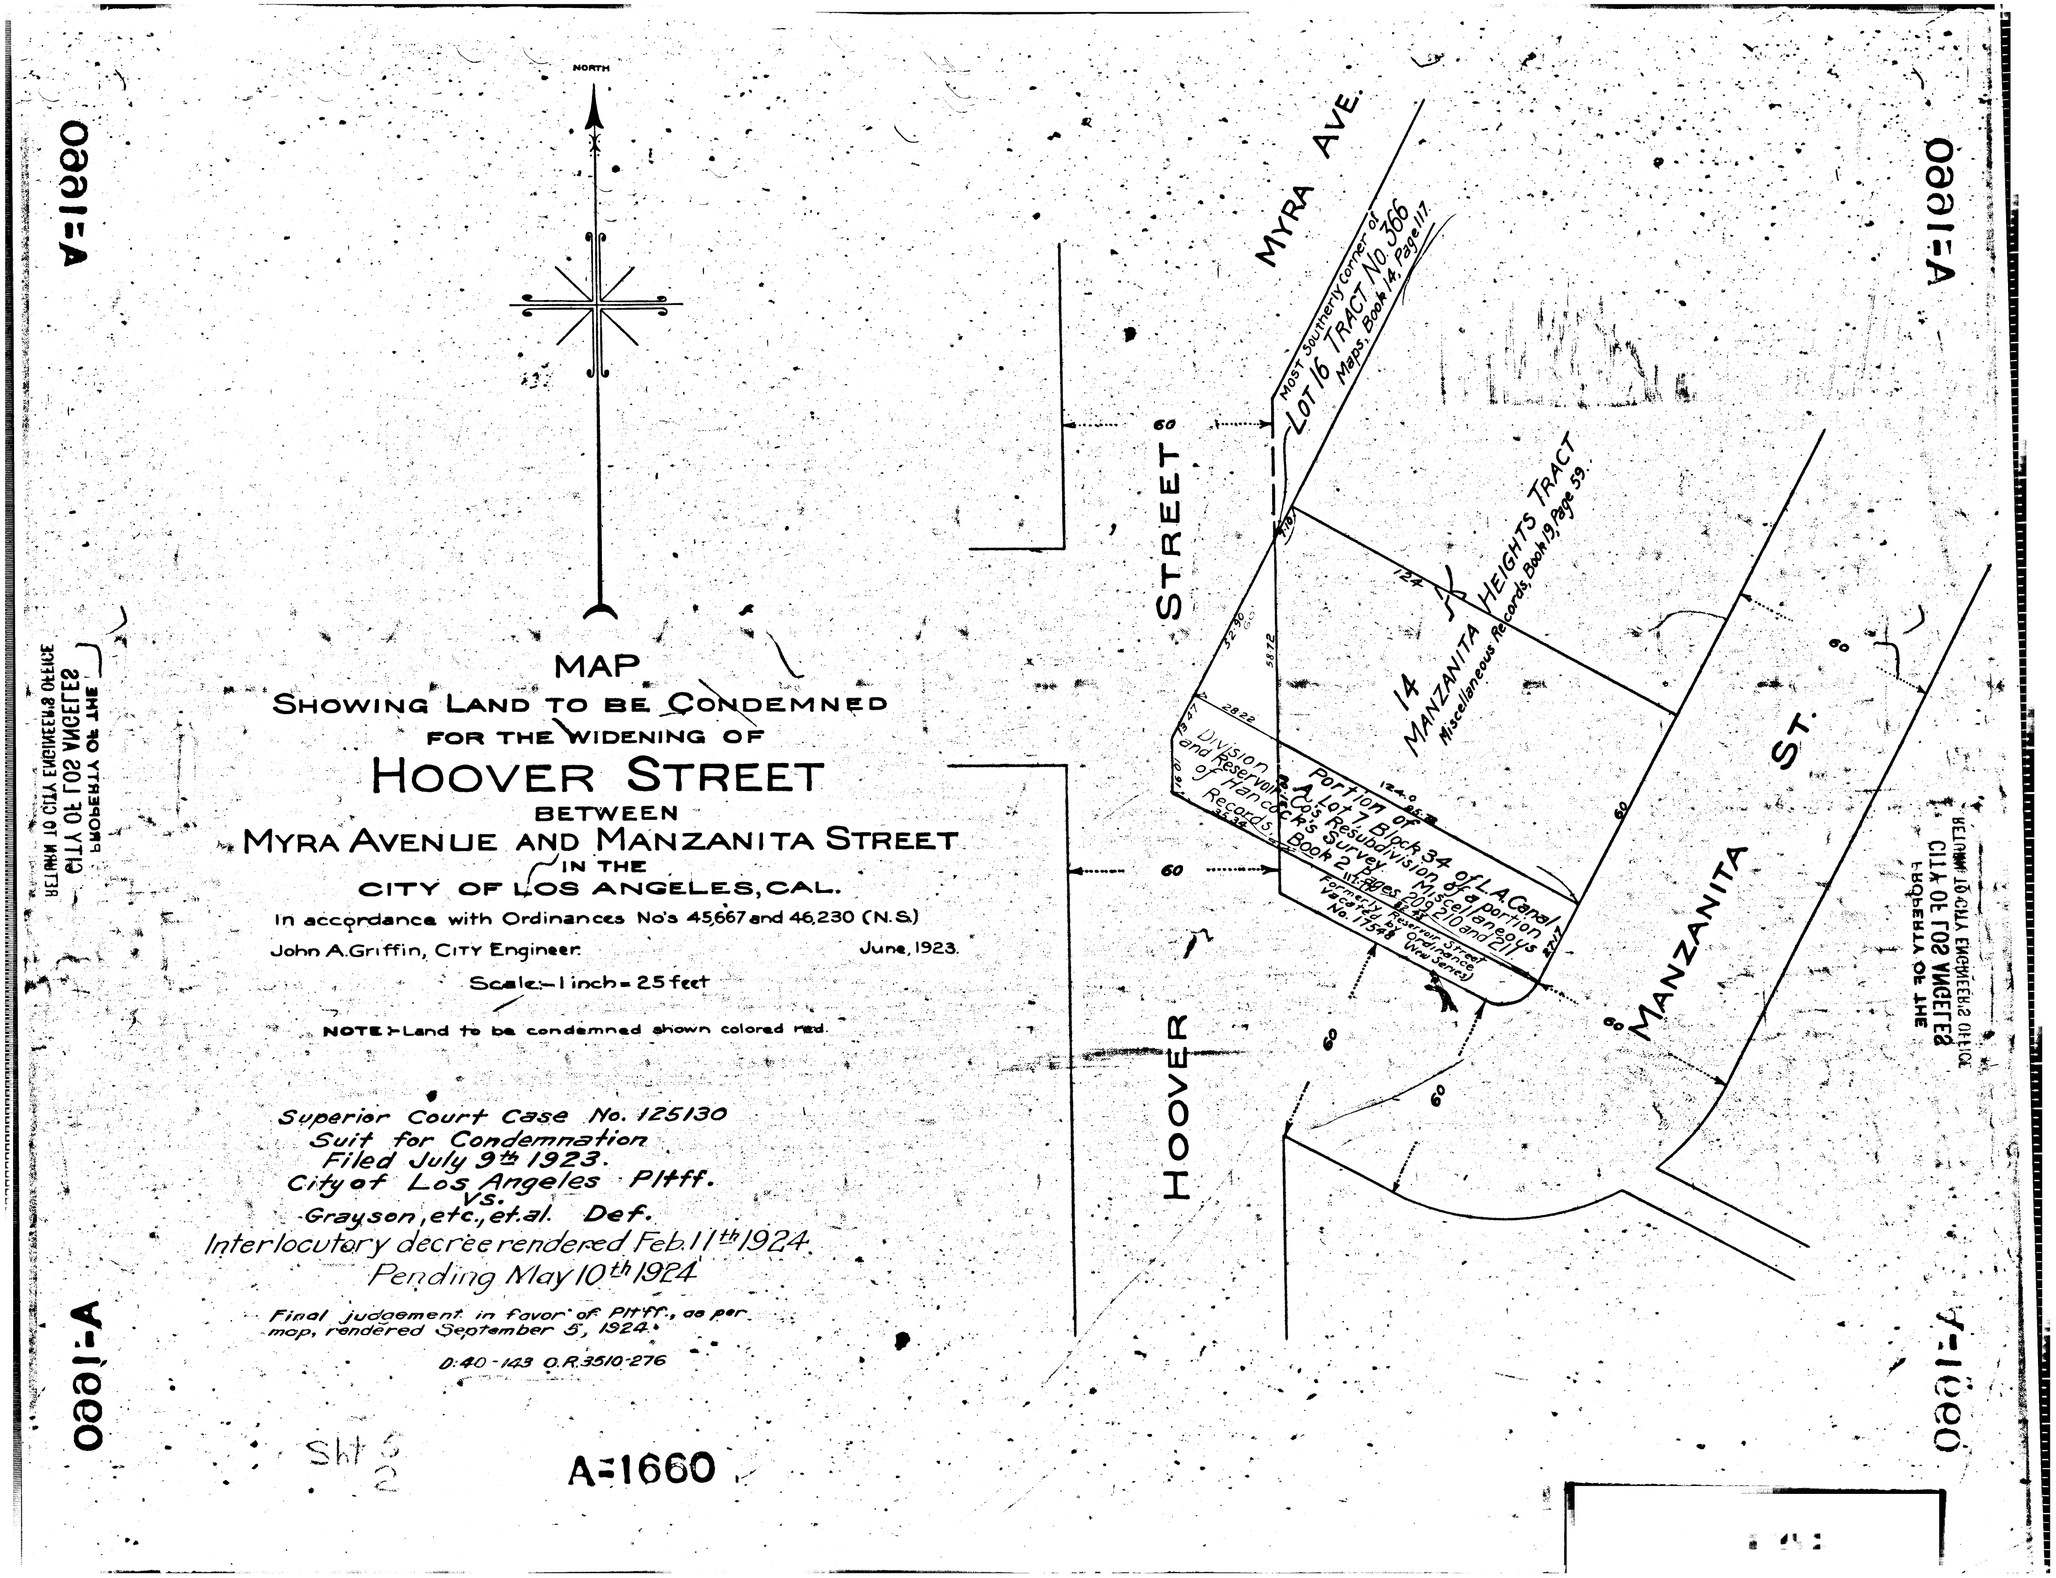

MAP
SHOWING LAND TO BE CONDEMNED
FOR THE WIDENING OF
HOOVER STREET
BETWEEN
MYRA AVENUE AND MANZANITA STREET
IN THE
CITY OF LOS ANGELES, CAL.

In accordance with Ordinances No's 45,667 and 46,230 (N.S.)

John A. Griffin, CITY Engineer. June, 1923.

Scale:- 1 inch = 25 feet

NOTE:- Land to be condemned shown colored red.

Superior Court Case No. 125130
Suit for Condemnation
Filed July 9th 1923.
City of Los Angeles Pltff.
vs.
Grayson, etc., et. al. Def.
Interlocutory decree rendered Feb. 11th 1924.
Pending May 10th 1924

Final judgement in favor of Pltff., as per map, rendered September 5, 1924.

D:40-143 O.R. 3510-276

Sht 5
2

A-1660