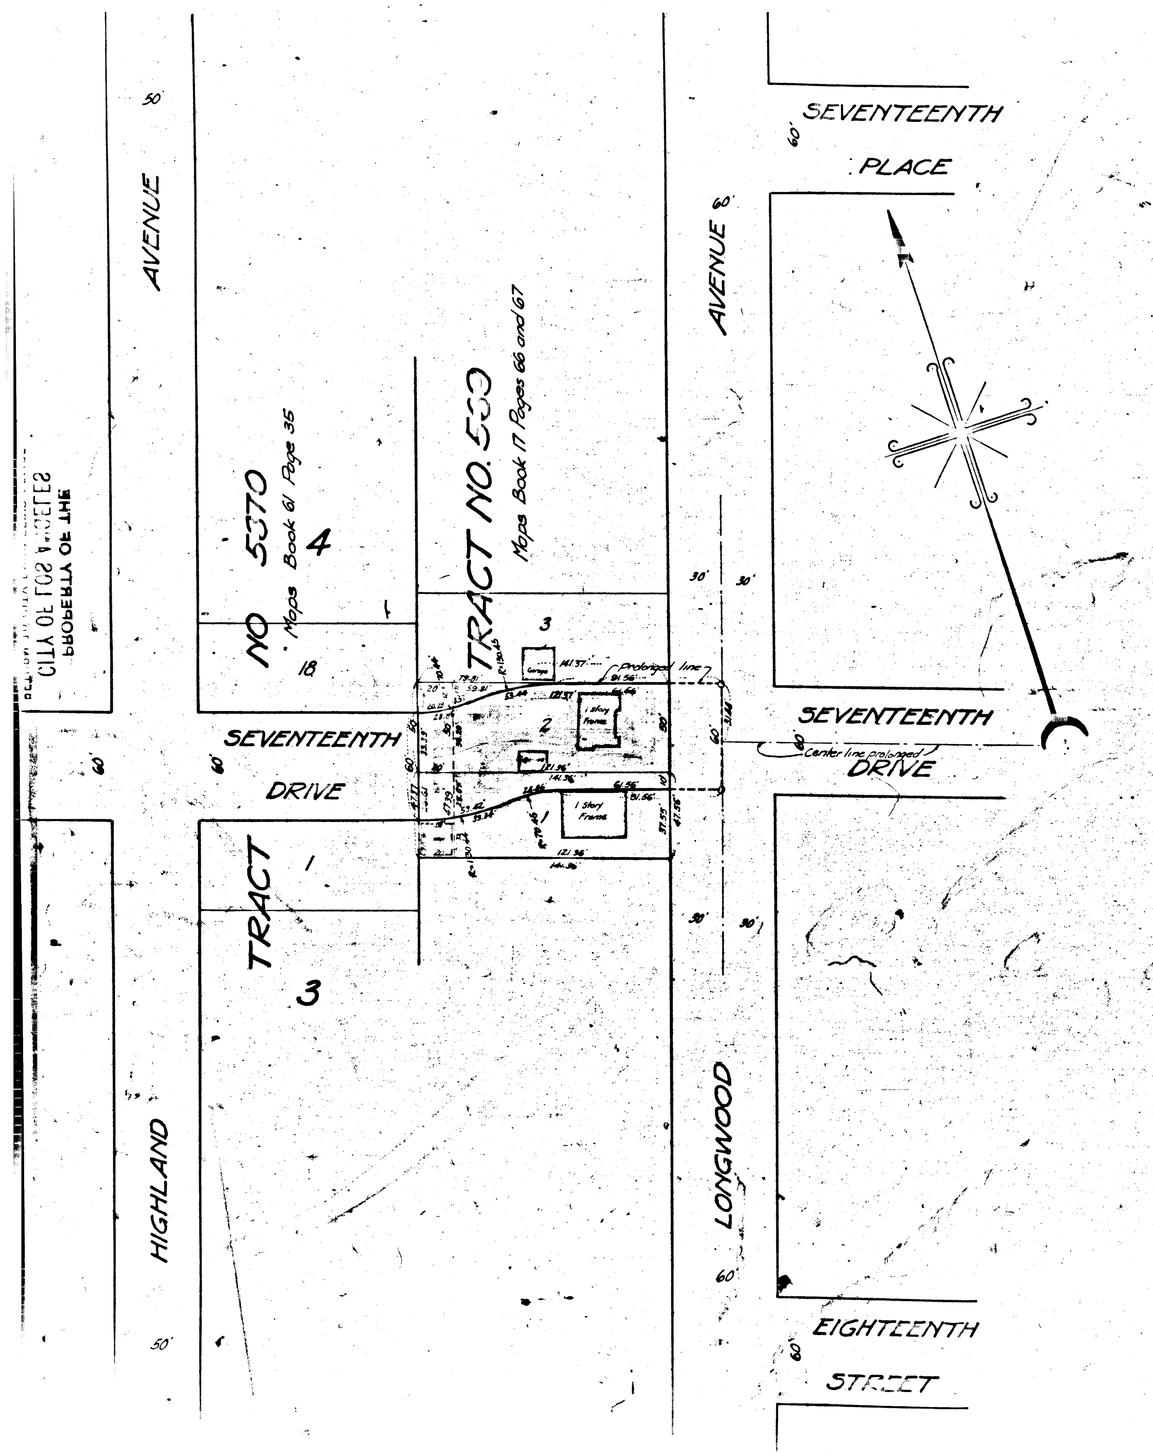

Superior Court Case No.
Suit for Condemnation
Filed June 1, 19
City of Los Angeles, a
Vs.
Grace D. Paxson et al.
Interlocutory Judgment rendered
Pending May 1st 19
Judgment Book 601-223
Final judgment in favor of Plaintiff
per map, rendered Dec. 21st 19
D:57-82 O.R. 6161-195

MAP

SHOWING THE LAND TO BE CONDEMNED
FOR THE OPENING AND EXTENDING OF
SEVENTEENTH DRIVE
BETWEEN
LONGWOOD AVENUE
AND
HIGHLAND AVENUE
IN THE
CITY OF LOS ANGELES, CAL.

IN ACCORDANCE WITH ORDINANCES NOS 50758 AND 51534 (NEW S.

H. A. VAN NORMAN CITY ENGINEER APRIL 19

— SCALE 1 INCH = 50 FEET

Note: Land to be condemned shown colored red.
Broken lines and figures show property holdings in those cases where they differ from recorded subdivisions.

SHT. 22