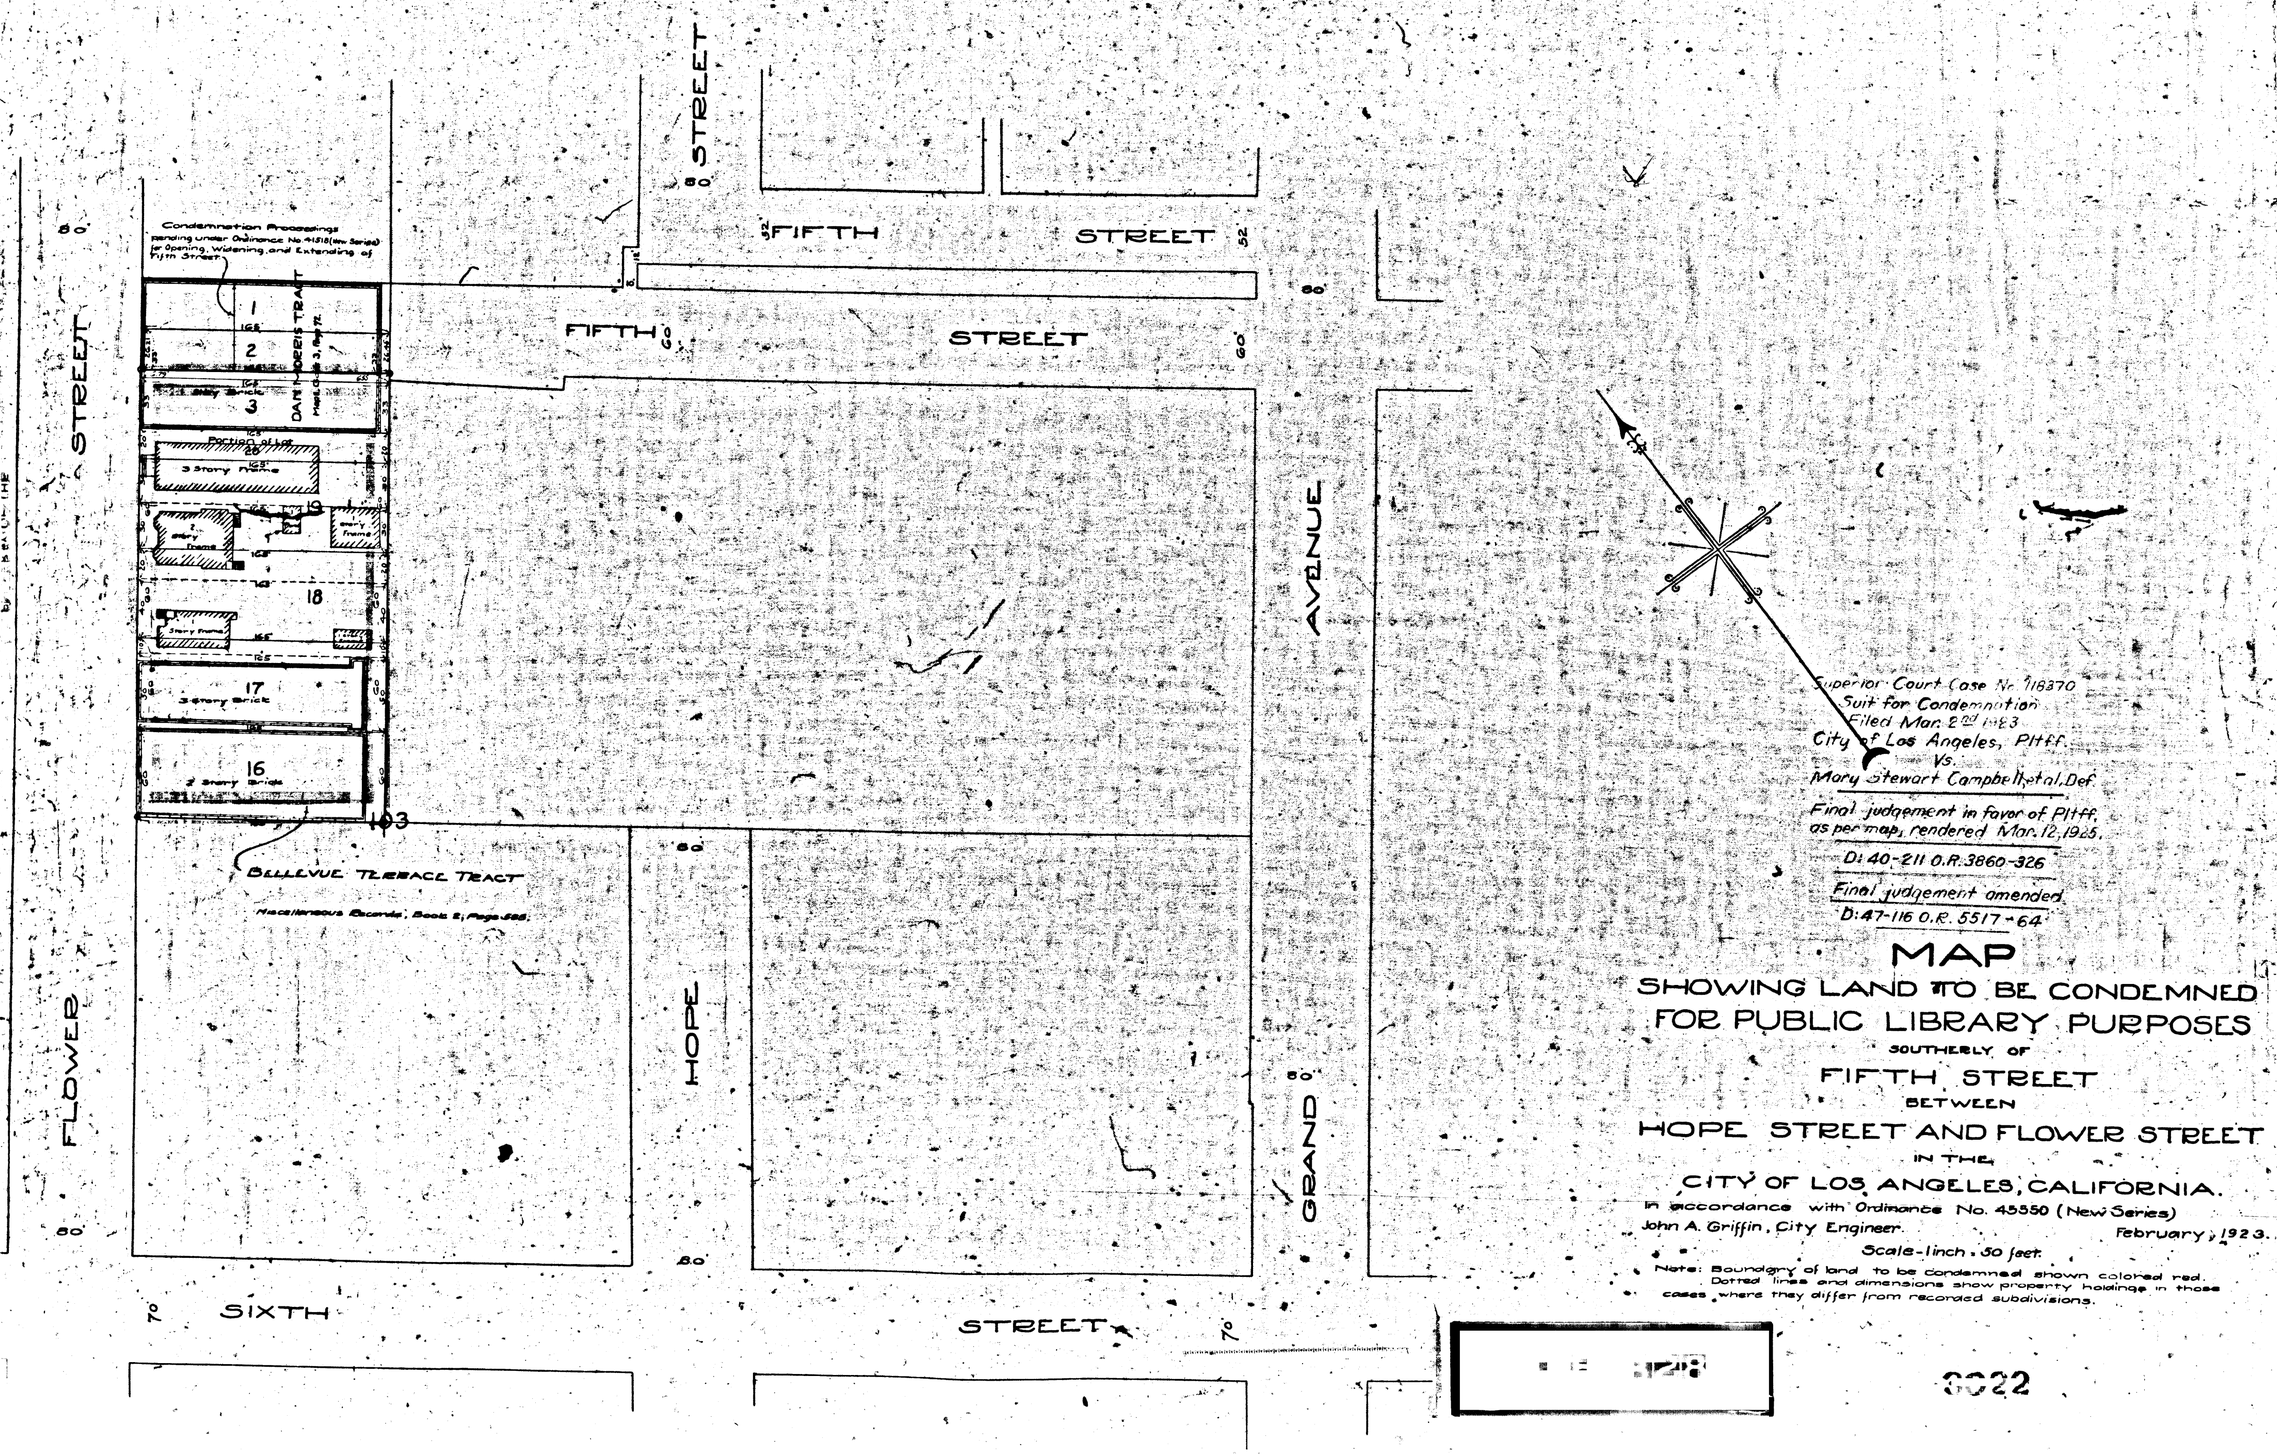

FIFTH STREET
FIFTH STREET
STREET
STREET
AVENUE
GRAND
HOPE
FLOWER
SIXTH STREET
Condemnation Proceedings pending under Ordinance No. 41518 (New Series) for Opening, Widening, and Extending of Fifth Street.
DAN MORRIS TRACT
Portion of Lot
3 Story Frame
3 Story Brick
2 Story Brick
BELLEVUE TERRACE TRACT
Miscellaneous Records, Book 2, Page 588.
Superior Court Case No. 118370
Suit for Condemnation
Filed Mar. 2nd 1923
City of Los Angeles, Pltff.
Vs.
Mary Stewart Campbell, et al. Def.
Final judgement in favor of Pltff. as per map, rendered Mar. 12, 1925.
D: 40-211 O.R. 3860-326
Final judgement amended.
D: 47-116 O.R. 5517-64
MAP
SHOWING LAND TO BE CONDEMNED
FOR PUBLIC LIBRARY PURPOSES
SOUTHERLY OF
FIFTH STREET
BETWEEN
HOPE STREET AND FLOWER STREET
IN THE
CITY OF LOS ANGELES, CALIFORNIA.
In accordance with Ordinance No. 45550 (New Series)
John A. Griffin, City Engineer.
February, 1923.
Scale-1 inch = 50 feet.
Note: Boundary of land to be condemned shown colored red. Dotted lines and dimensions show property holdings in those cases where they differ from recorded subdivisions.

3022