Sht. A 2

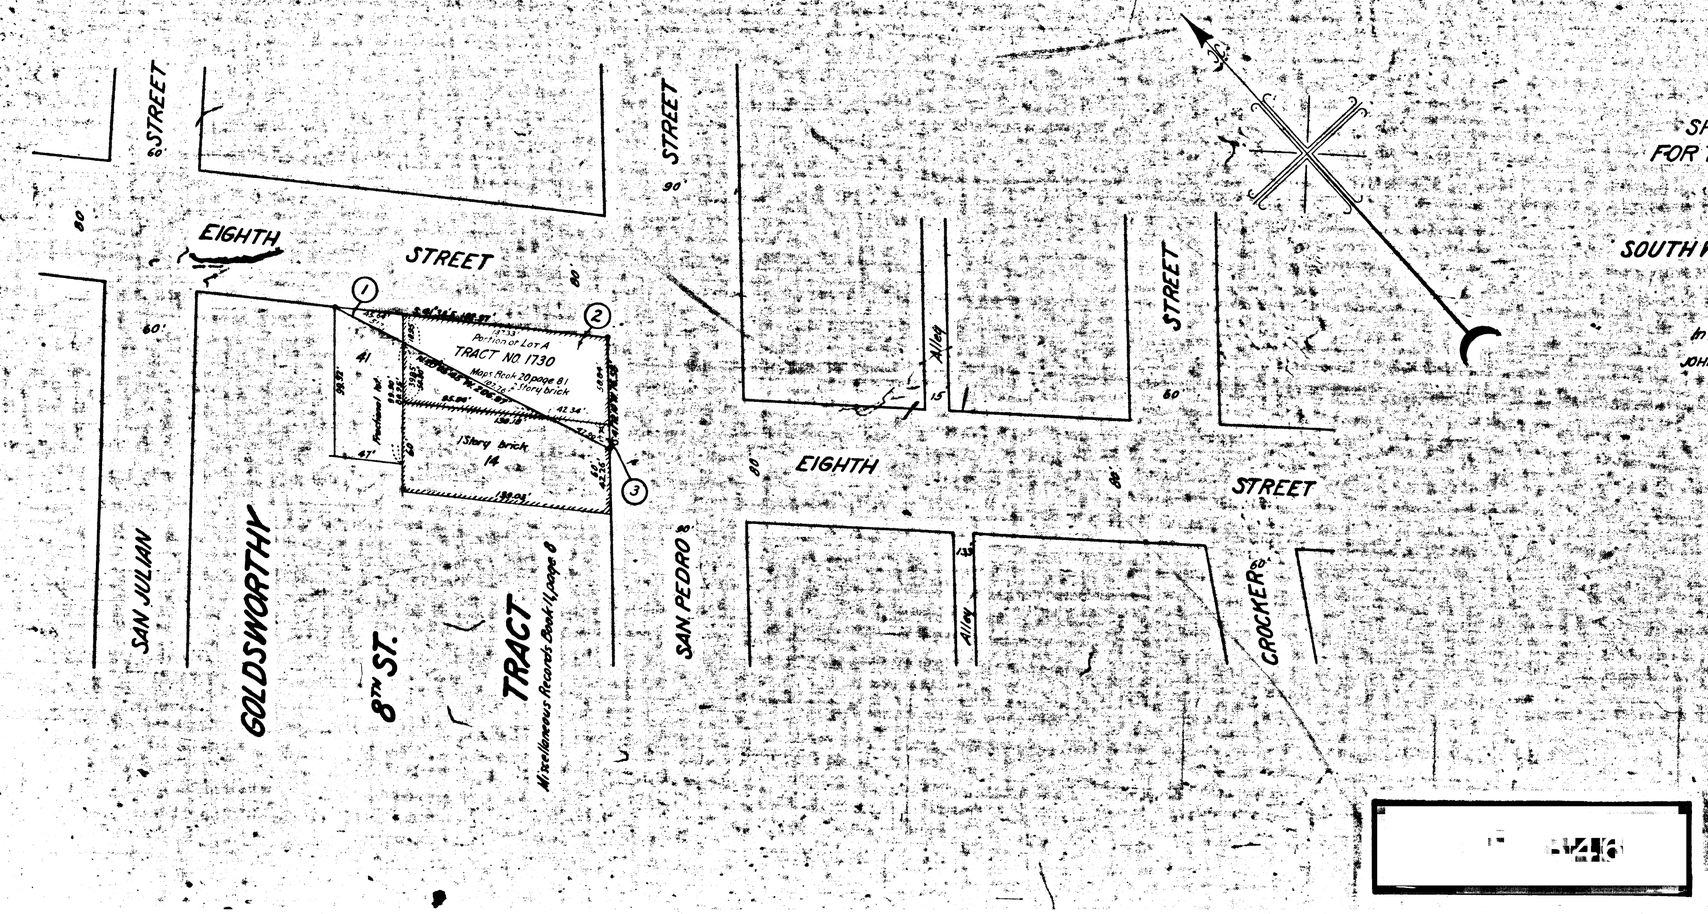

MAP
SHOWING THE LAND TO BE CONDEMNED
FOR THE WIDENING AND STRAIGHTENING OF
EIGHTH STREET
AT THE
SOUTH WESTERLY CORNER OF EIGHTH STREET
AND SAN PEDRO STREET
IN THE CITY OF LOS ANGELES, CALIF.
In accordance with Ordinances No's. 52787 and 53657.

JOHN C. SHAW, CITY ENGINEER FEBRUARY 1926.

Scale 1 inch = 50 feet.

Note- Land to be condemned shown colored red.
Figures in circles indicate the parcel numbers as set forth in paragraph VII of the complaint

Superior Court Case No. 191068
Suit for Condemnation
Filed Mar. 3rd 1926
City of Los Angeles, Plt'ff.
Vs.
Ida E. Helfrich, et al., Def.

Pending May 1, 1926.
Pending Apr. 1, 1927
Interlocutory decree rendered
Apr. 13, 1927 - Judg. Bk. 641-248
Final judgment in favor of Plt'ff.
as per map, rendered Aug. 29, 1928.

D:70-52, O.R.7297-112
Sht.-3

-46