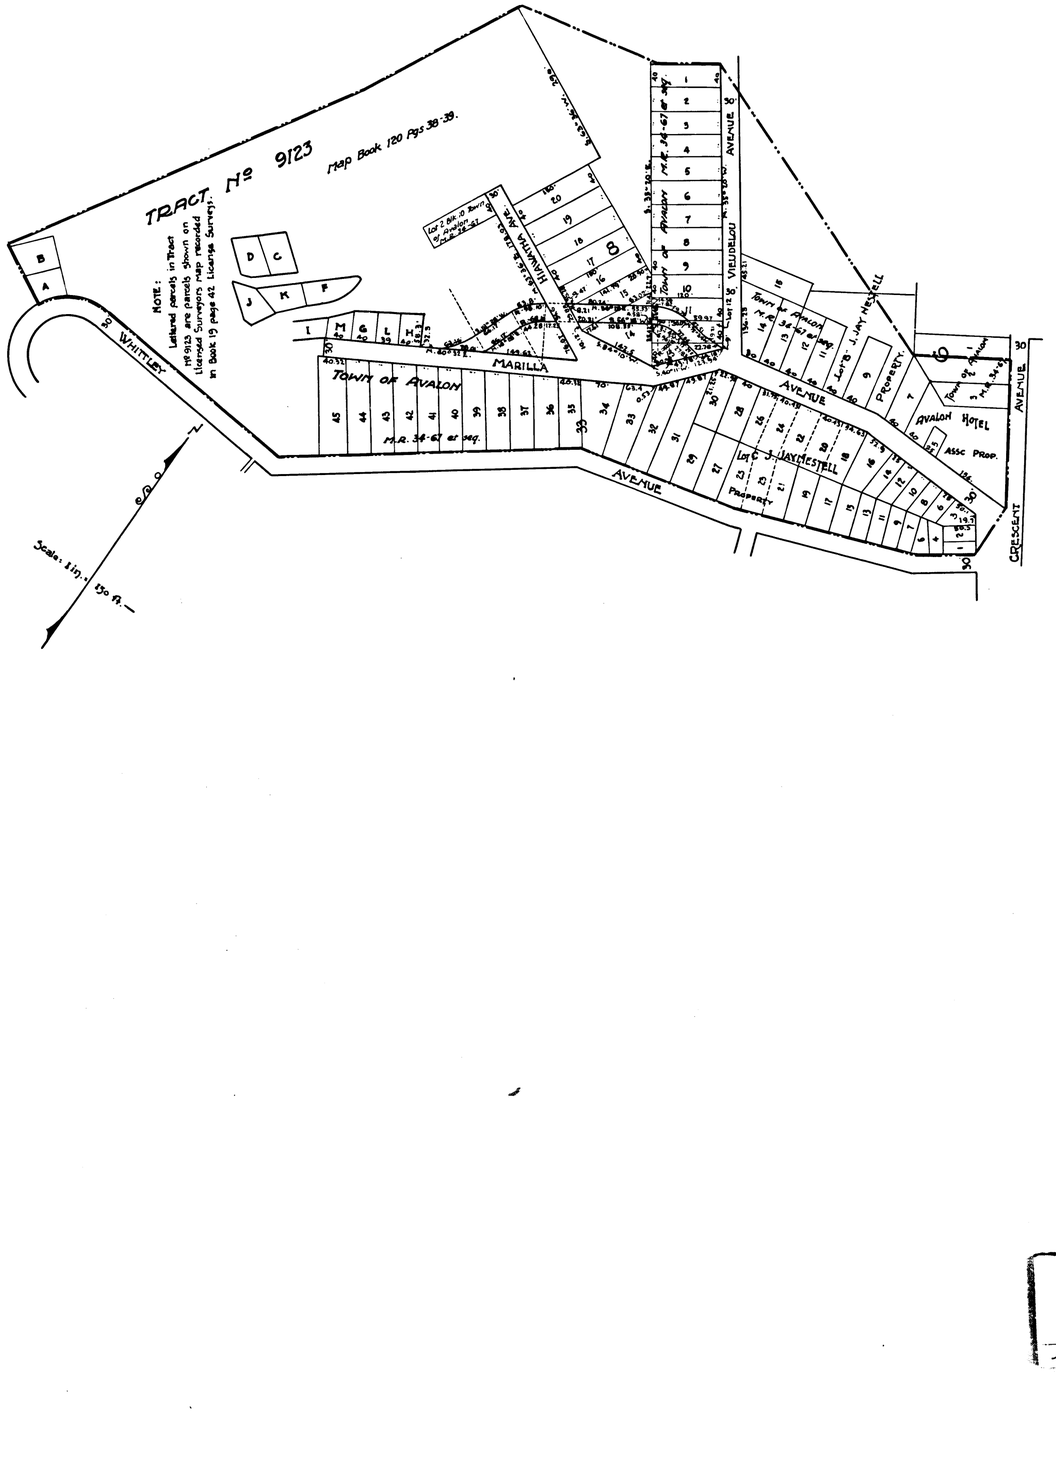

MAP SHOWING BY A BOUNDARY LINE THE EXTENT OF THE TERRITORY INCLUDED IN THE ASSESSMENT DISTRICT TO PAY THE EXPENSE OF LAYING OUT AND OPENING OF A CERTAIN PUBLIC STREET IN THE CITY OF AVALON CALIFORNIA

Also Showing the LOCATION, GENERAL ROUTE and TERMINI OF THE RIGHT OF WAY SOUGHT TO BE CONDEMNED IN THE ABOVE ENTITLED ACTION BY THE City of AVALON, CALIFORNIA

Also all parcels of land to be condemned and all larger parcel of which they are a part

Note: Land sought for street purposes shown Colored Red.

Superior Court Case No. 202115
Suit for Condemnation
Filed Jul. 31st 1926.
City of Avalon, a Mun. Corp., Pltff.
Vs.
Ezra N. Willett, et al. Def.

Case dismissed Nov. 12th 1926

C.F. 1387 -