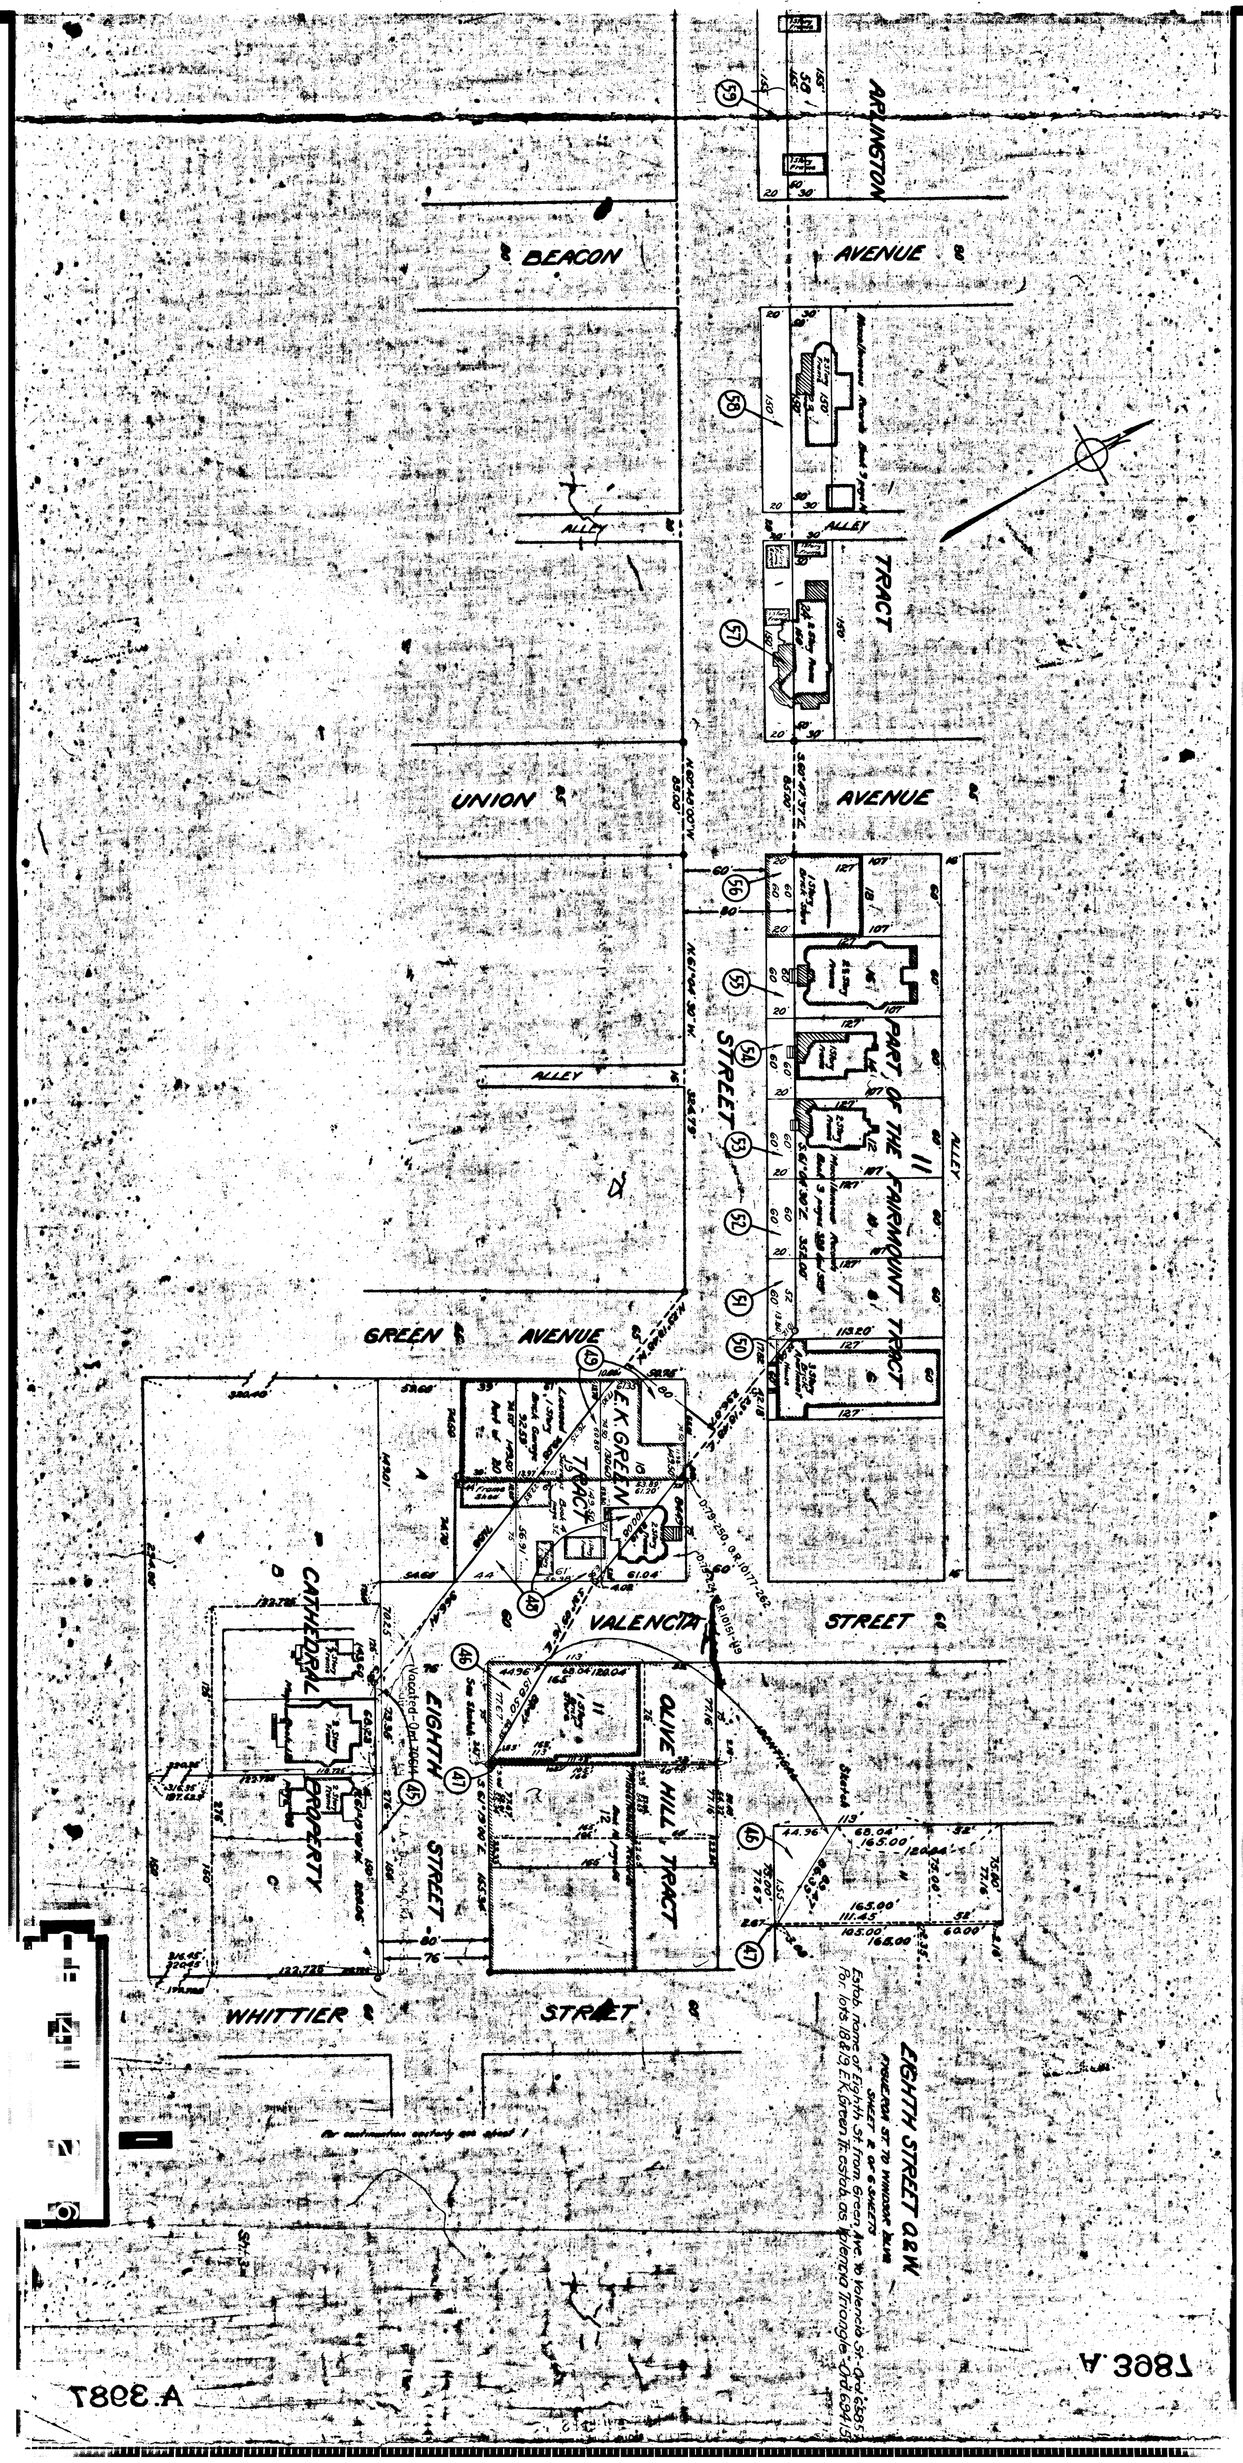
ARLINGTON
AVENUE
BEACON
ALLEY
TRACT
UNION
AVENUE
ALLEY
PART OF THE FAIRMOUNT TRACT
STREET
ALLEY
GREEN
AVENUE
E.K. GREEN TRACT
VALENCIA
STREET
CATHEDRAL PROPERTY
EIGHTH STREET
OLIVE HILL TRACT
WHITTIER
STREET
EIGHTH STREET O&W

A 3987
T866 A

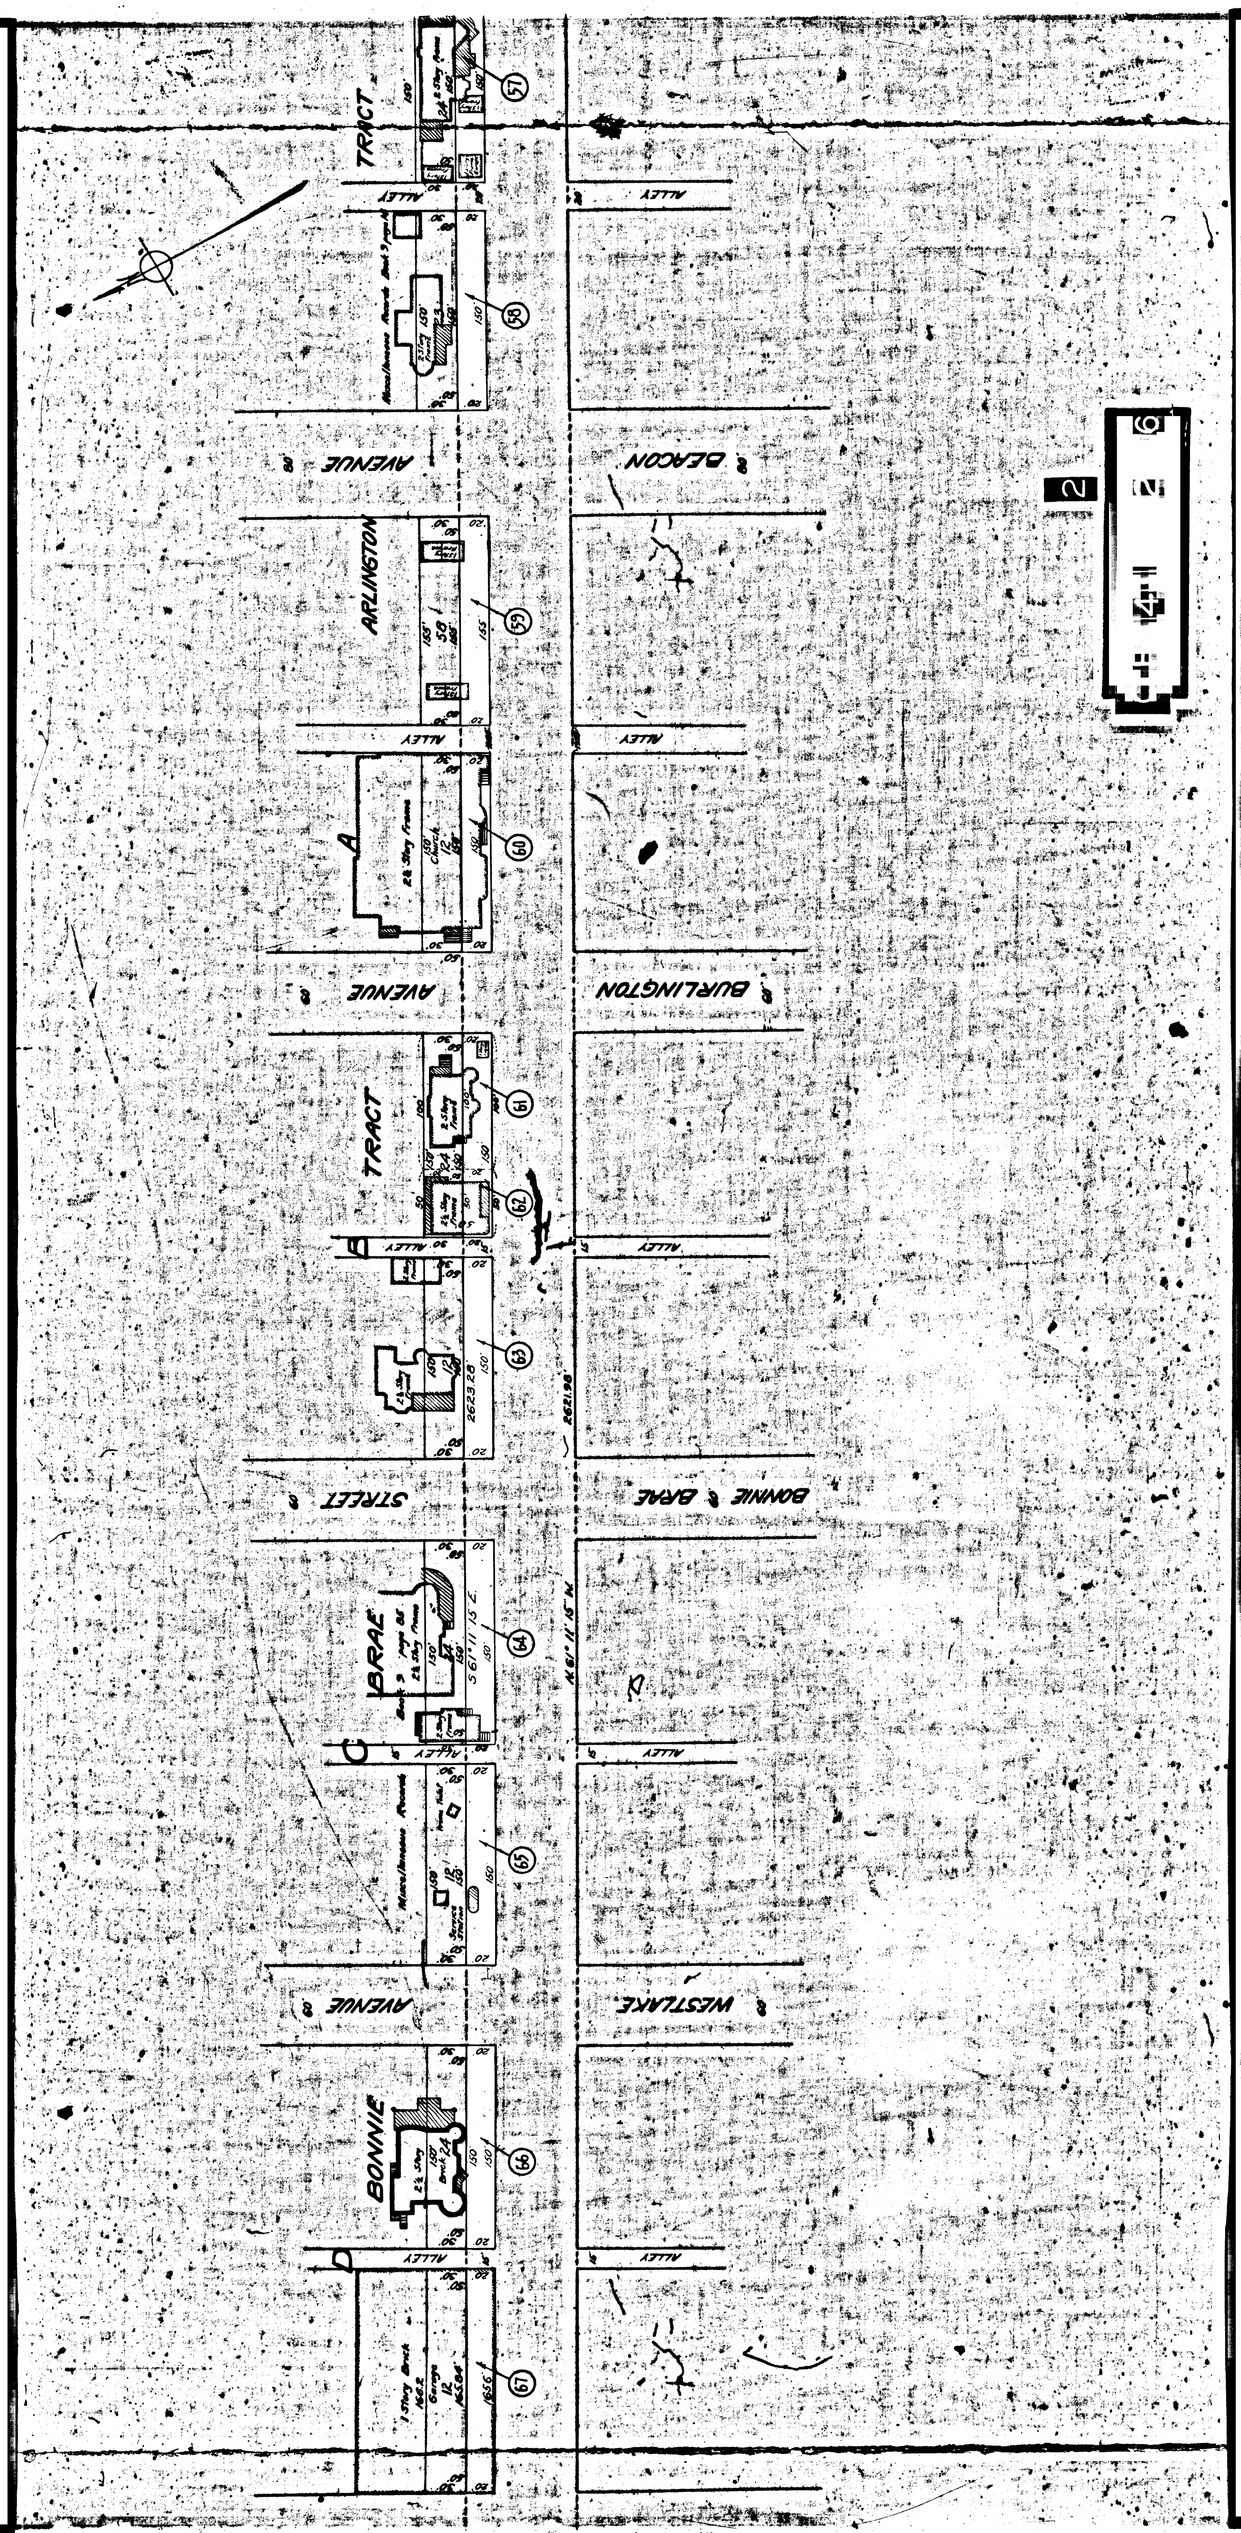
TRACT
ALLEY
AVENUE
DEACON
ARLINGTON
ALLEY
ALLEY
AVENUE
BURLINGTON
TRACT
ALLEY
ALLEY
STREET
BONNIE & BRAE
BRAE
ALLEY
ALLEY
AVENUE
WESTLAKE
BONNIE
ALLEY
ALLEY
2623.28
S 61° 11' 15" E
N 61° 11' 15" W
2621.98
1656
57
58
59
60
61
62
63
64
65
66
67
2
4
6

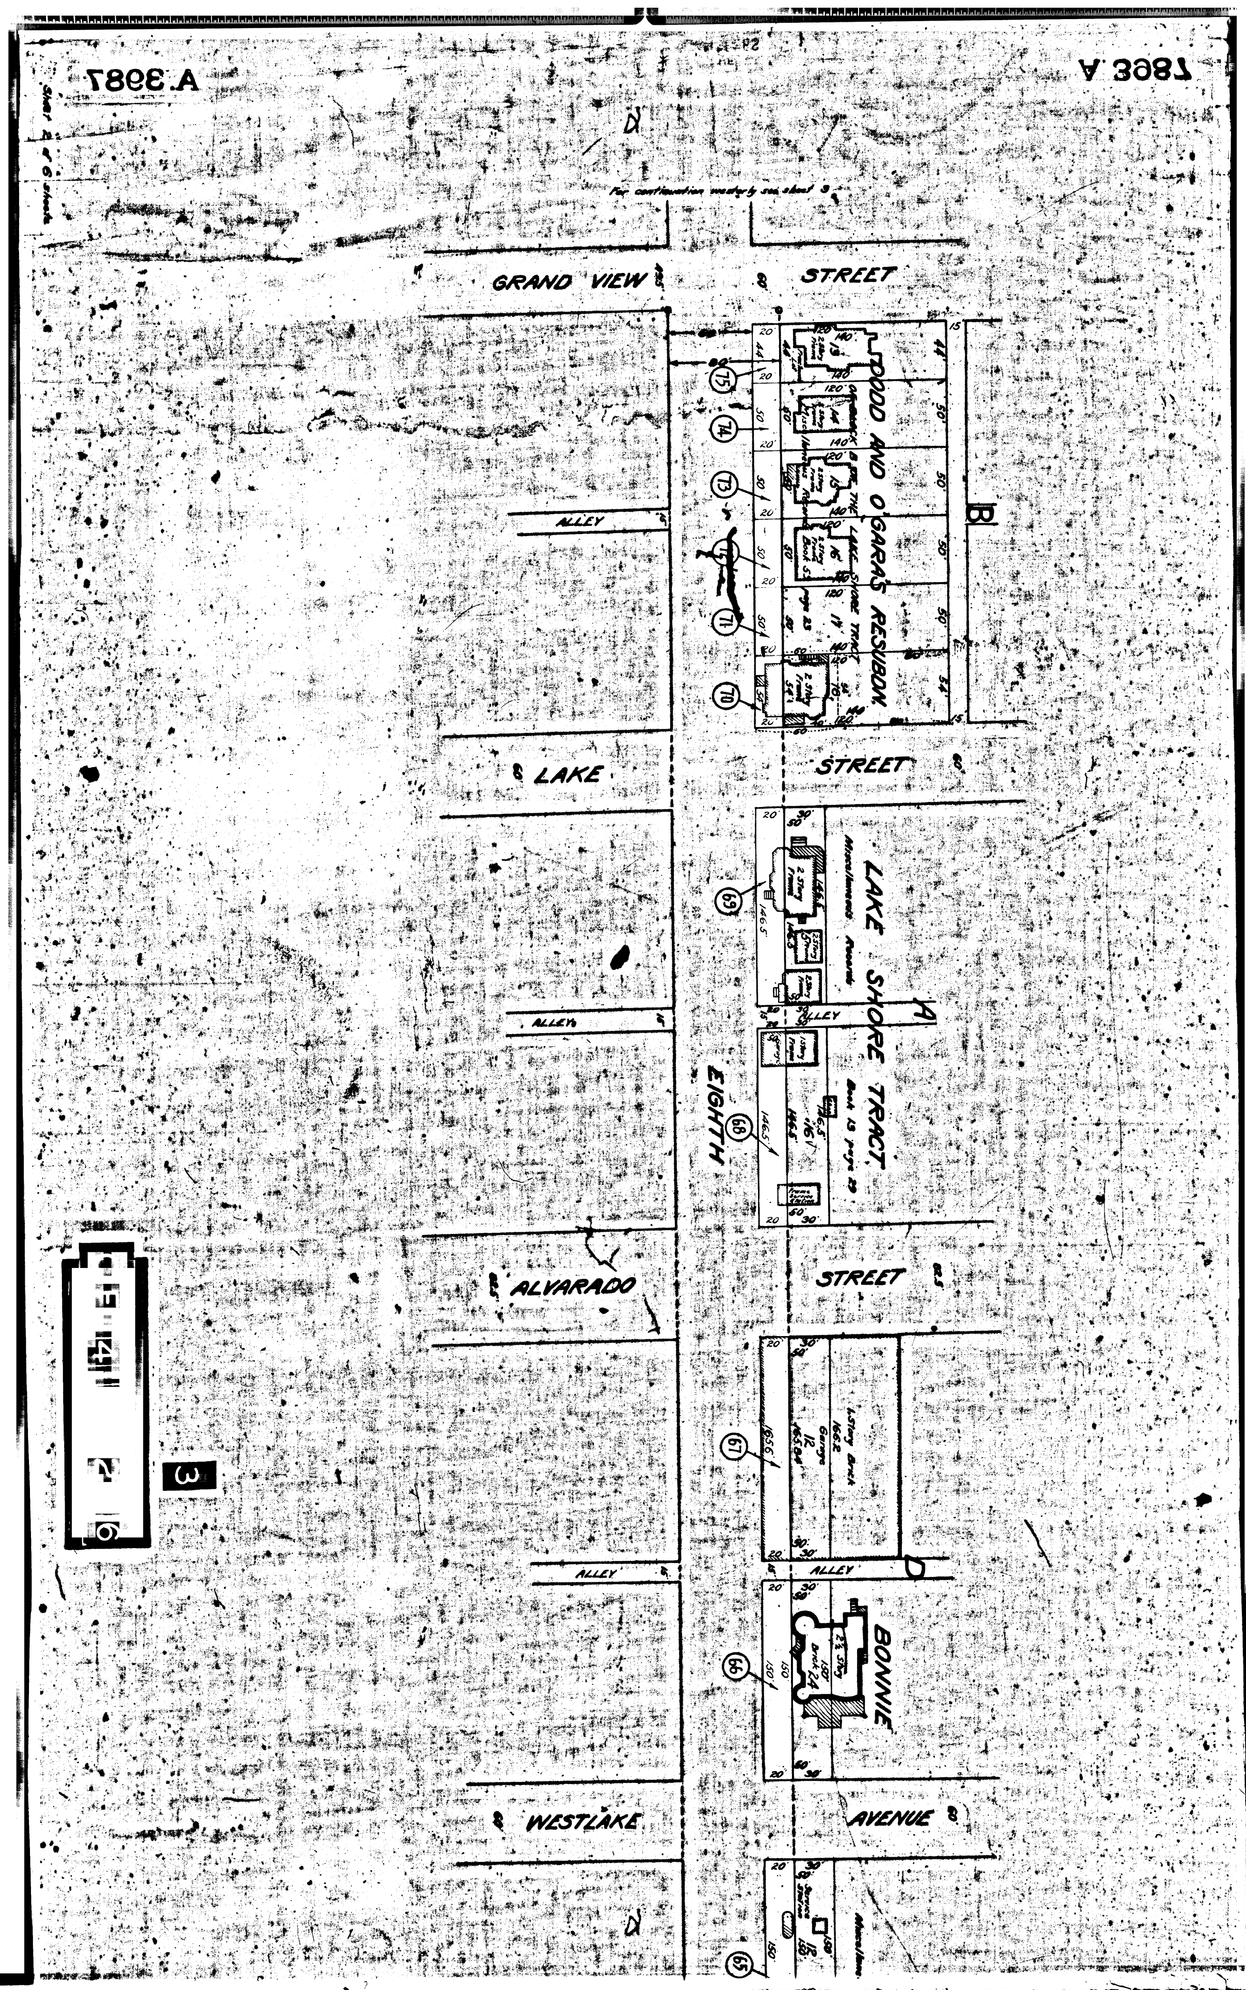
GRAND VIEW
STREET
DODD AND O'GARA'S RESURBON
ALLEY
LAKE
STREET
LAKE SHORE TRACT
EIGHTH
ALLEY
ALVARADO
STREET
ALLEY
BONNIE
ALLEY
WESTLAKE
AVENUE