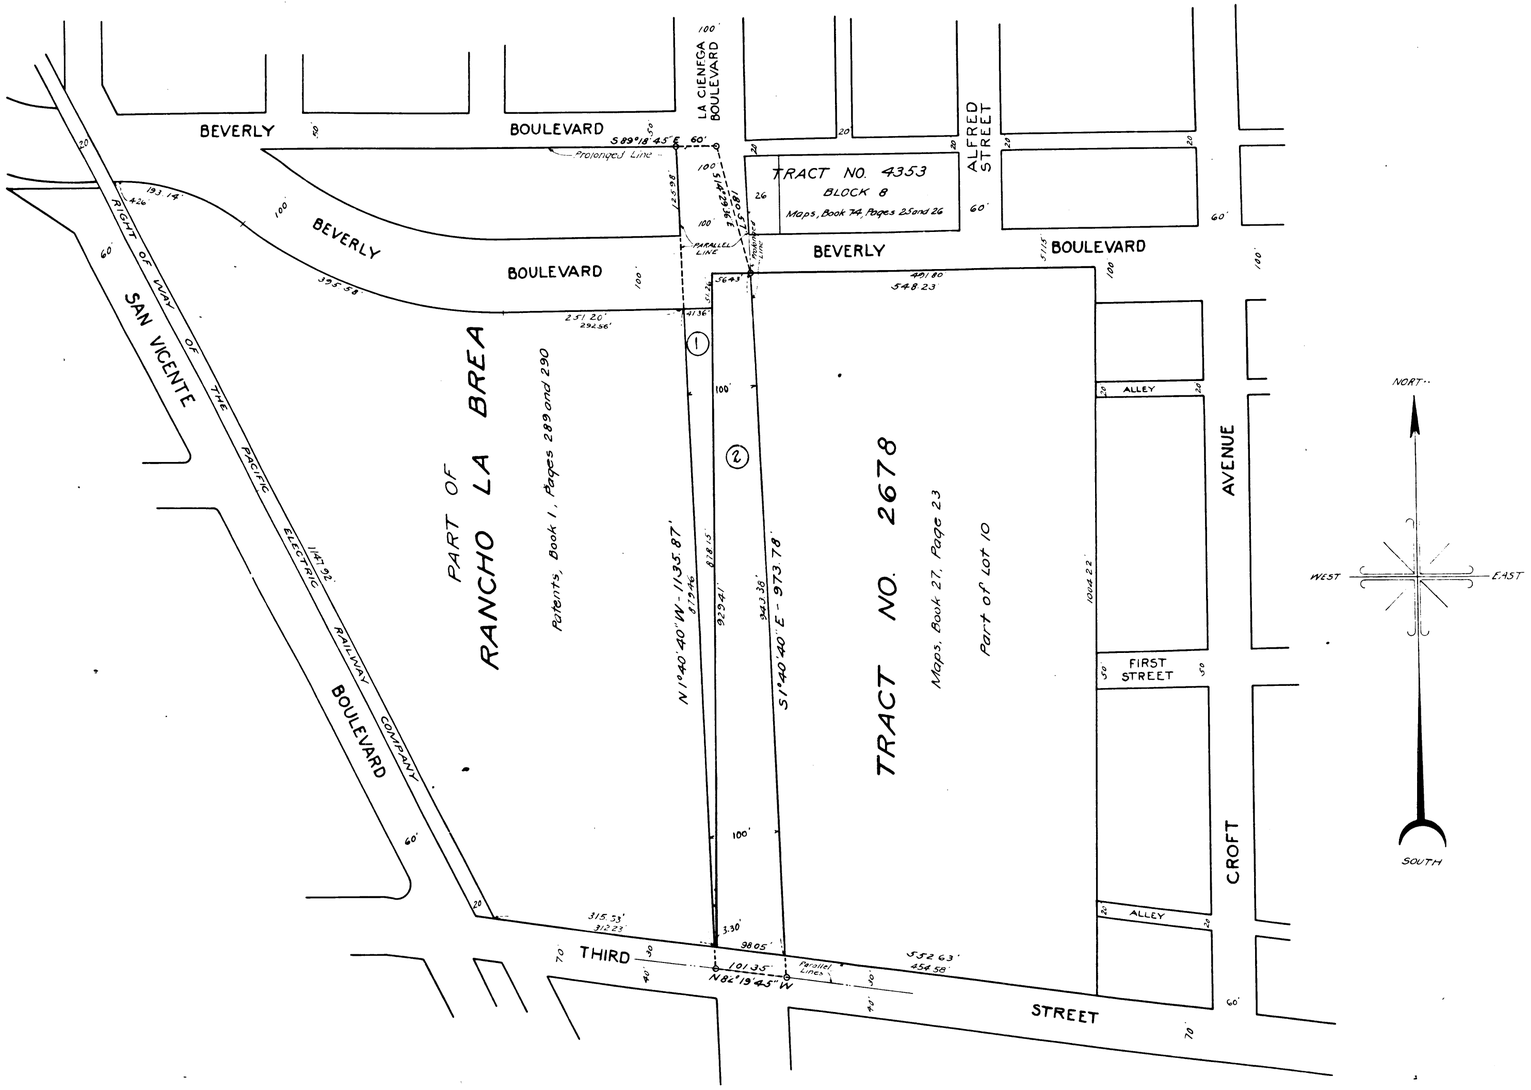

MAP
SHOWING THE LAND TO BE CONDEMNED
FOR THE
LAYING OUT, OPENING, WIDENING, AND EXTENDING
OF
LA CIENEGA BOULEVARD
FROM THAT PORTION OF
BEVERLY BOULEVARD
EXTENDING WESTERLY FROM LA CIENEGA BOULEVARD
TO
THIRD STREET
IN THE
CITY OF LOS ANGELES, CALIF.
IN ACCORDANCE WITH ORDINANCES NOS 58060 AND 59332
JOHN C SHAW - CITY ENGINEER NOVEMBER 1927
SCALE 1" = 100'

Notes. Land to be condemned shown colored red. The figures in circles indicate the parcel numbers as set forth in Paragraph VIII of the complaint.

Superior Court Case No. 242741
Suit for Condemnation
Filed Jan. 16th 1928
City of Los Angeles, Plaintiff
vs.
Blue Diamond Co. et al., Def.
Case dismissed Jan. 21st 1929

C.F. 1525-

A-4826