
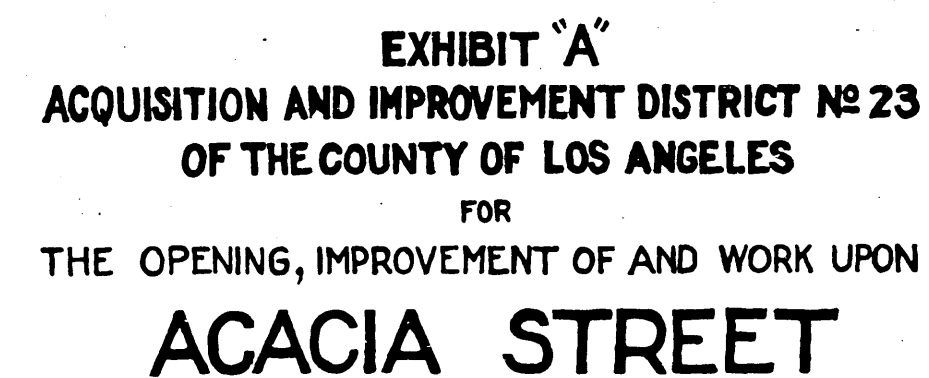


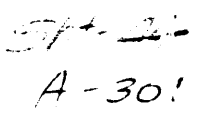

SCALE 1"= 100'

JUNE, 1928.

J. E. ROCKHOLD - COUNTY SURVEYOR

Frank J. Arceneaux et.al. Def.
Interlocutory judgment as per
map, rendered July 14th 1930.
Judg. Bk. 761-58.
Case dismissed July 13, 1936.


LEGEND

Land sought to be acquired shown in red.
Numbers in circles indicate parcels sought to be condemned.
The parcels are described in paragraph VIII of the complaint.
Portion colored red shows location, general route and
termini of public road to be condemned.

Negative of this map filed in Blue
Print Room as Negative No. 180

A.&I. DISTRICT No 13		
Drawn by	Gorman	Jan. 1927
Traced by	Prater	July 1927
Checked by	Giboney	July, 1927

C.F. 1582 -

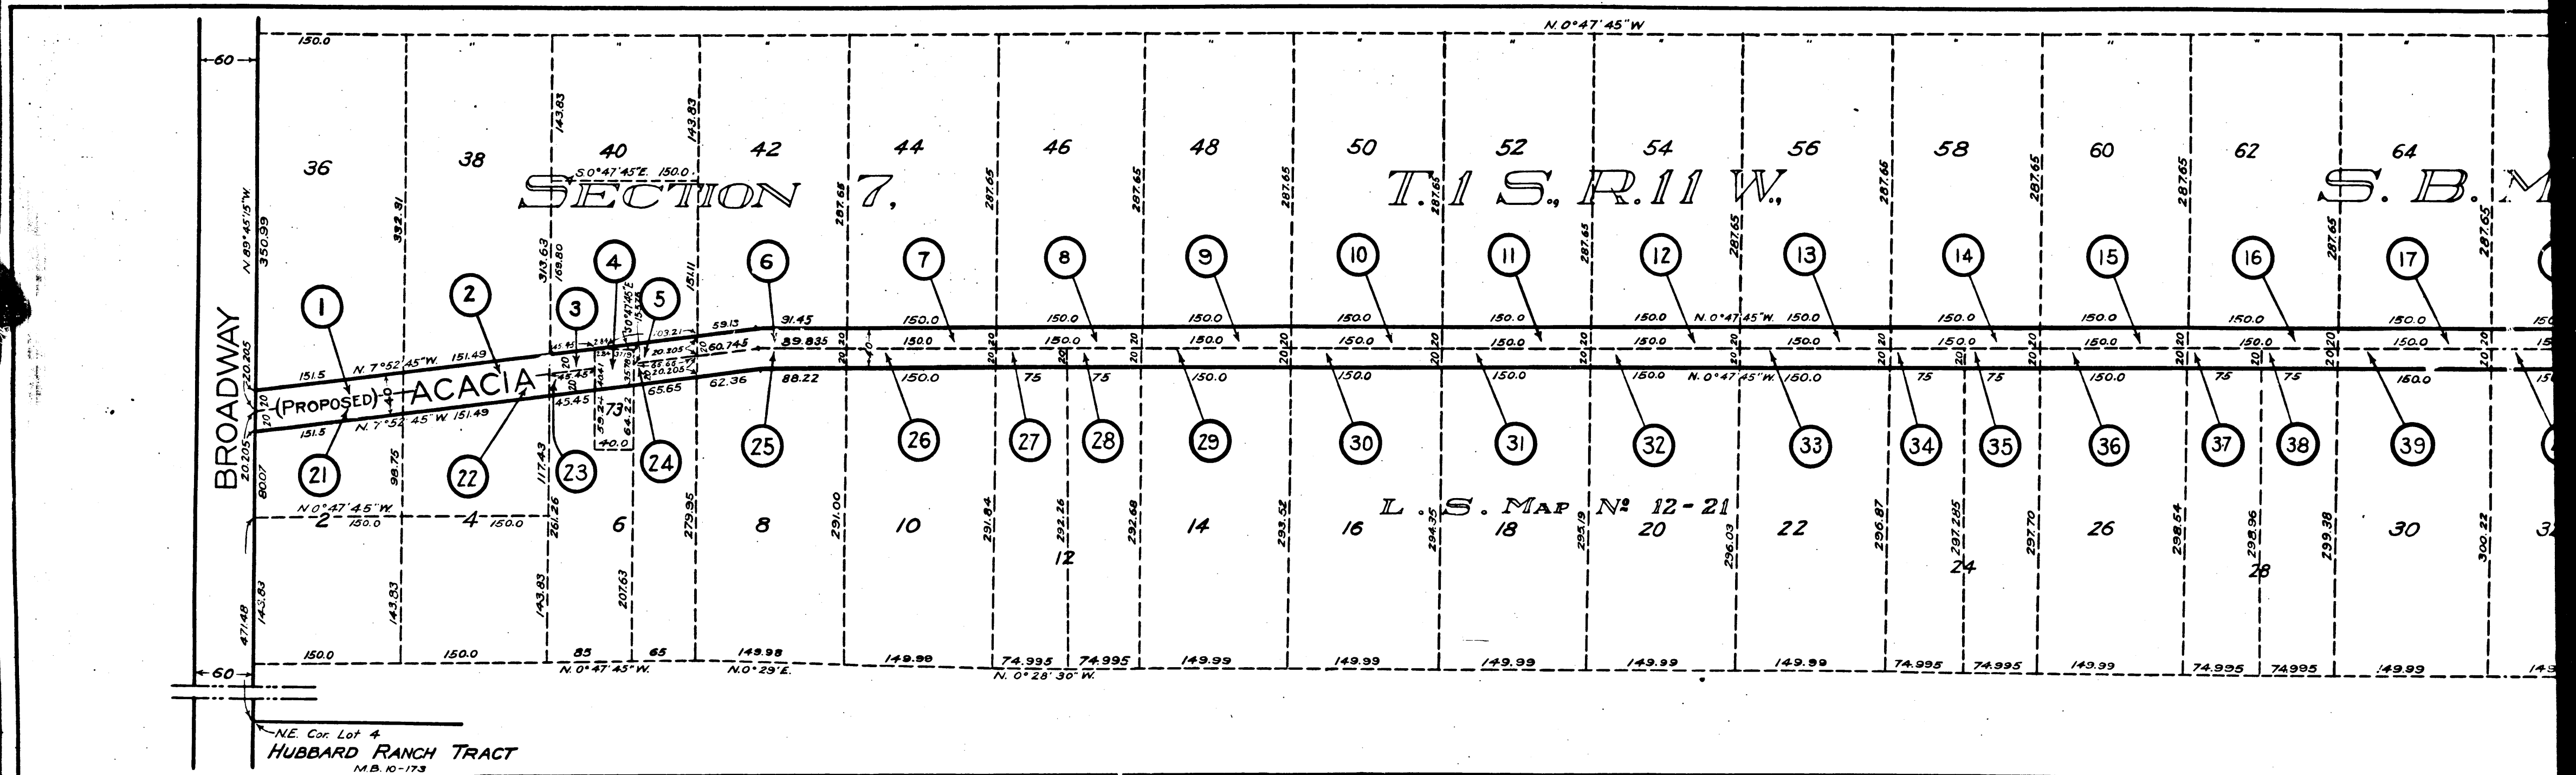

2

C.F. 1582 -