


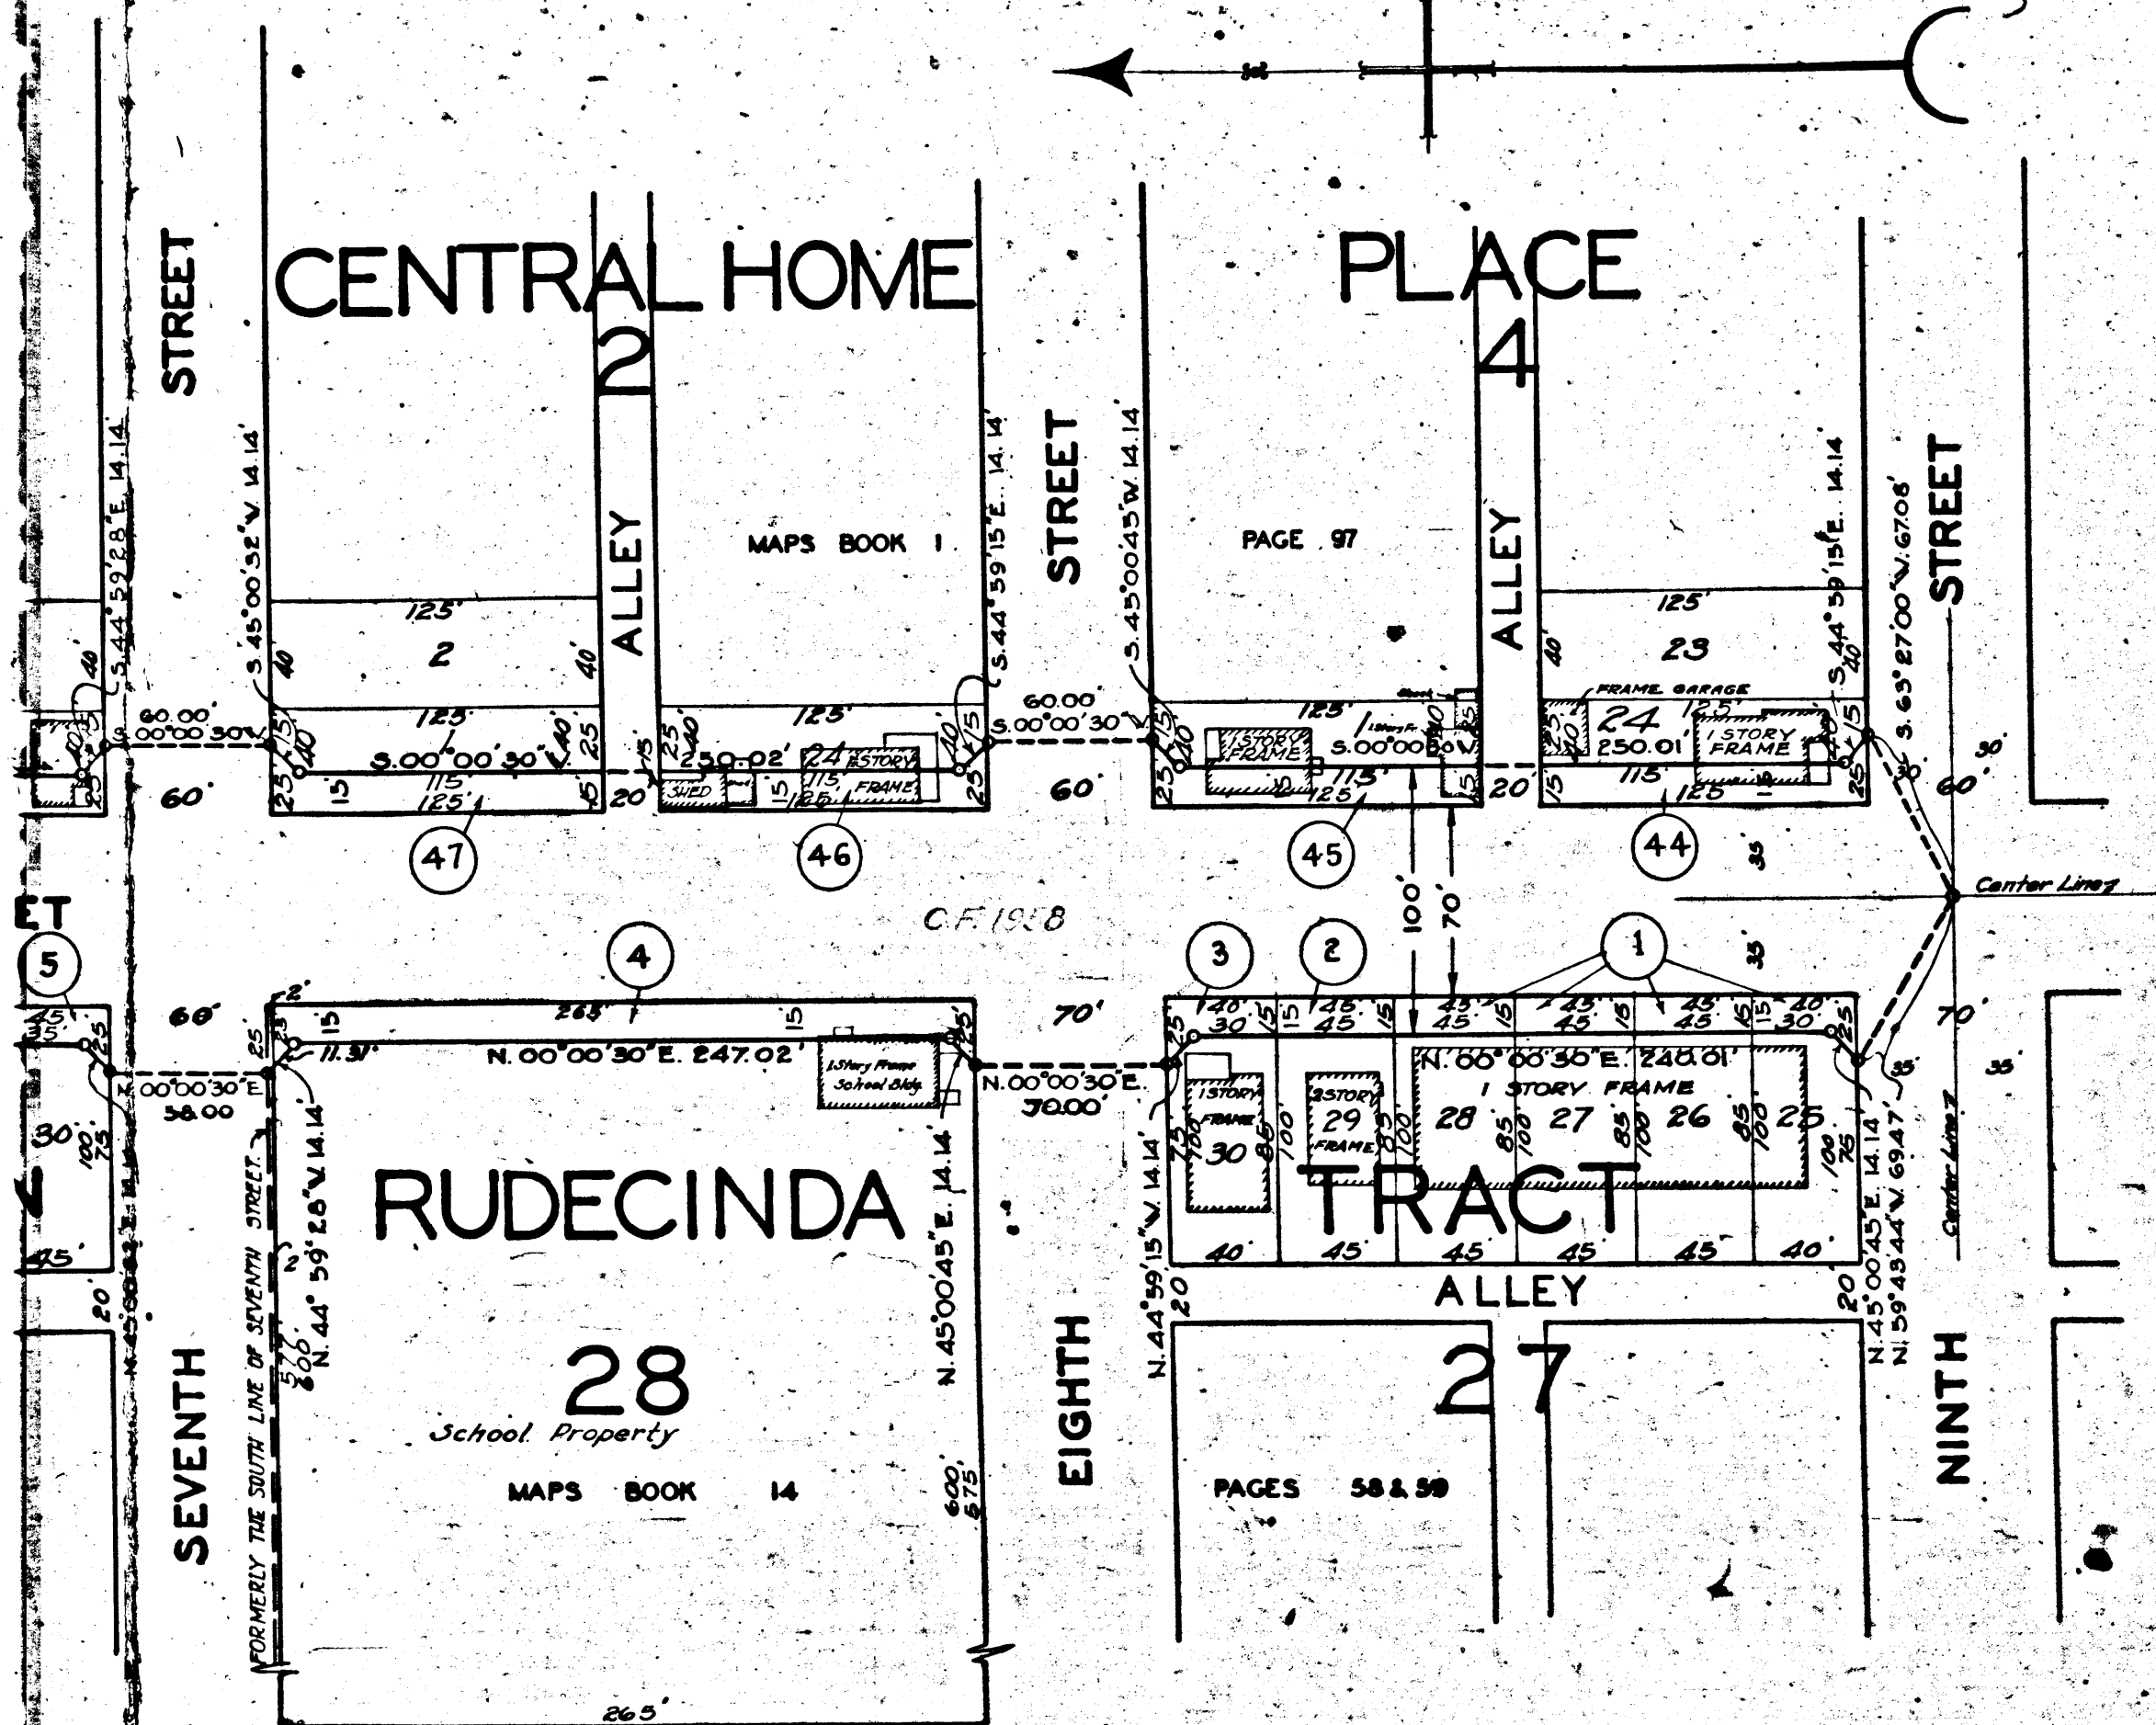

MAP
(CONSISTING OF 2 SHEETS)
SHOWING THE LAND TO BE CONDEMNED

FOR THE
WIDENING AND LAYING OUT
OF
GAFFEY STREET

FROM A LINE FIFTEEN AND TWENTY TWO HUNDREDTHS (15.22)
FEET NORTHERLY OF BASIN STREET TO CHANNEL STREET

ALSO
FOR THE
OPENING AND LAYING OUT

OF A NEW STREET EXTENDING FROM THE INTERSECTION
OF CHANNEL STREET AND GAFFEY STREET SOUTHWESTERLY
TO A POINT APPROXIMATELY THREE HUNDRED (300) FEET SOUTHERLY
OF MIRAFLORES AVENUE AND FOUR HUNDRED (400) FEET WESTERLY
OF GAFFEY STREET THENCE CONTINUING IN A GENERAL SOUTHERLY
AND SOUTHEASTERLY DIRECTION TO A POINT IN GAFFEY STREET
APPROXIMATELY ONE HUNDRED AND THIRTY (130) FEET NORTHERLY
OF

O'FARRELL STREET

ALSO
FOR THE
WIDENING AND LAYING OUT
OF GAFFEY STREET FROM A POINT APPROXIMATELY ONE
HUNDRED AND THIRTY (130) FEET NORTHERLY OF O'FARRELL
STREET TO NINTH STREET

ALSO
FOR THE
WIDENING AND LAYING OUT
OF CHANNEL STREET AT WILMINGTON AND SAN PEDRO
ROAD BY THE TAKING OF ADDITIONAL LAND TO ROUND OFF
THE NORTHWESTERLY CORNER OF SAID CHANNEL STREET
AND WILMINGTON AND SAN PEDRO ROAD
(SAN PEDRO DISTRICT)

IN THE
CITY OF LOS ANGELES, CALIFORNIA
IN ACCORDANCE WITH ORDINANCE NOS. 56306 & 60788
JOHN C. SHAW :: CITY ENGINEER APRIL 1928.



SCALE IN FEET
24092


NOTE: Land to be condemned colored red.
Dotted lines and dimensions show
property buildings in those cases where
they differ from recorded subdivisions.
The figures in circles indicate
the parcel numbers as set forth
in paragraph VIII of the complaint.

Sht 29
Sht 28
Superior Court Case No. 261398
Suit for Condemnation
Filed Sept. 17th 1928
City of Los Angeles, Plaintiff
Vs
G.C. Adams et al, Defendants.
Interlocutory judgment as to par-
cels 22 and 56 rendered Sept.
28th 1929. Judg. Bk 735-358.
Interlocutory judgment as to
all parcels except 22 and 56
rendered June 17th 1930. Judg.
Bk: 760-67.
Final Judgment in favor of City
per map rendered Sept. 20, 1932.

D-86-221, C.R. 11736-111.

A-5266

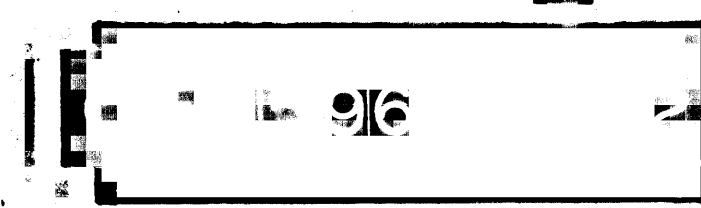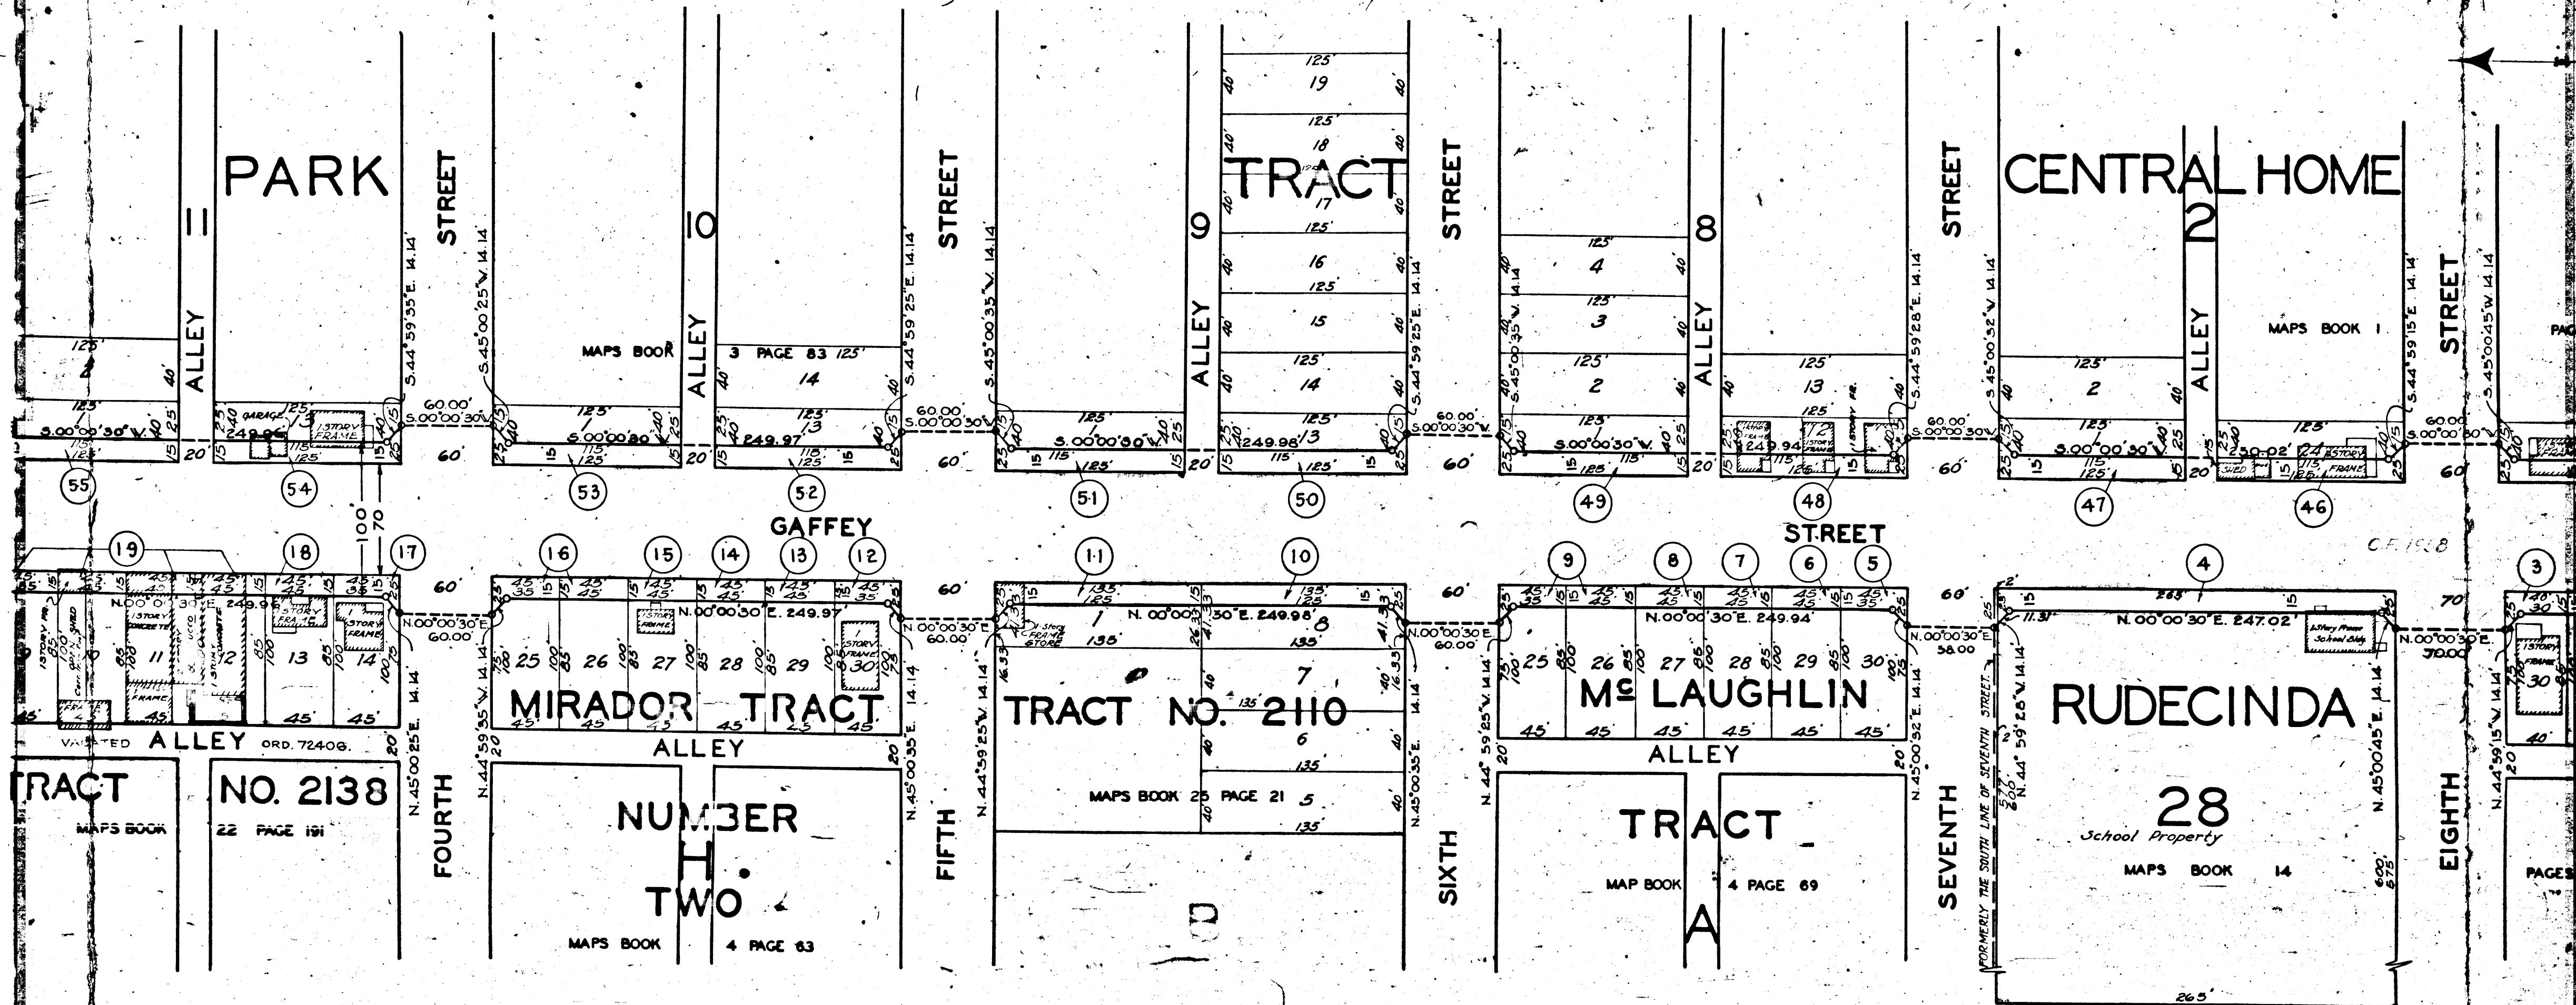

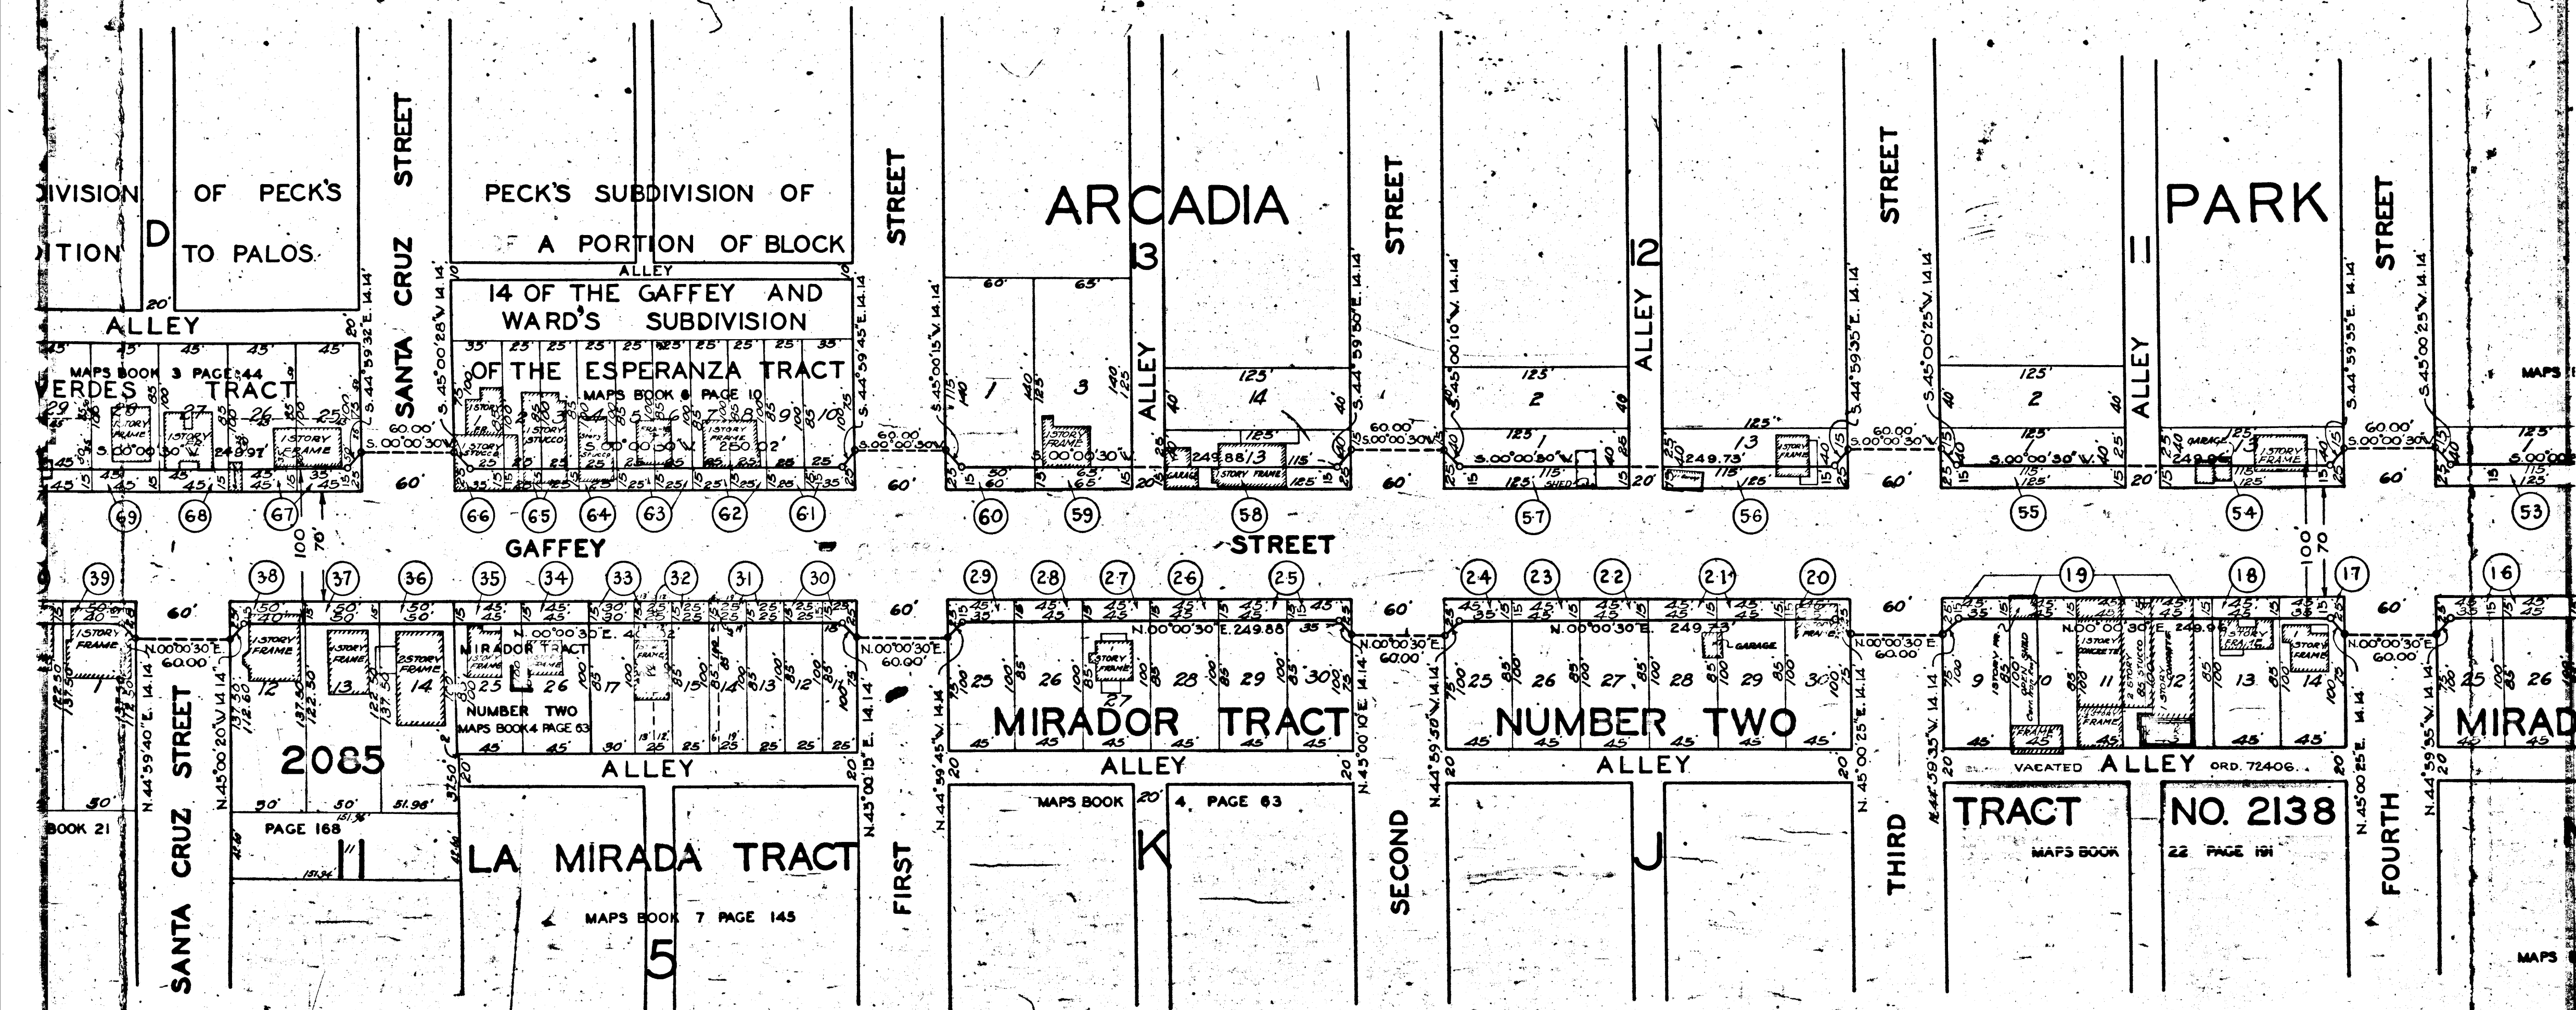


8852-A

7-1000

FOR CONTINUATION NORTHERLY SEE SHEET 2

SHEET 1 OF 2 SHEETS

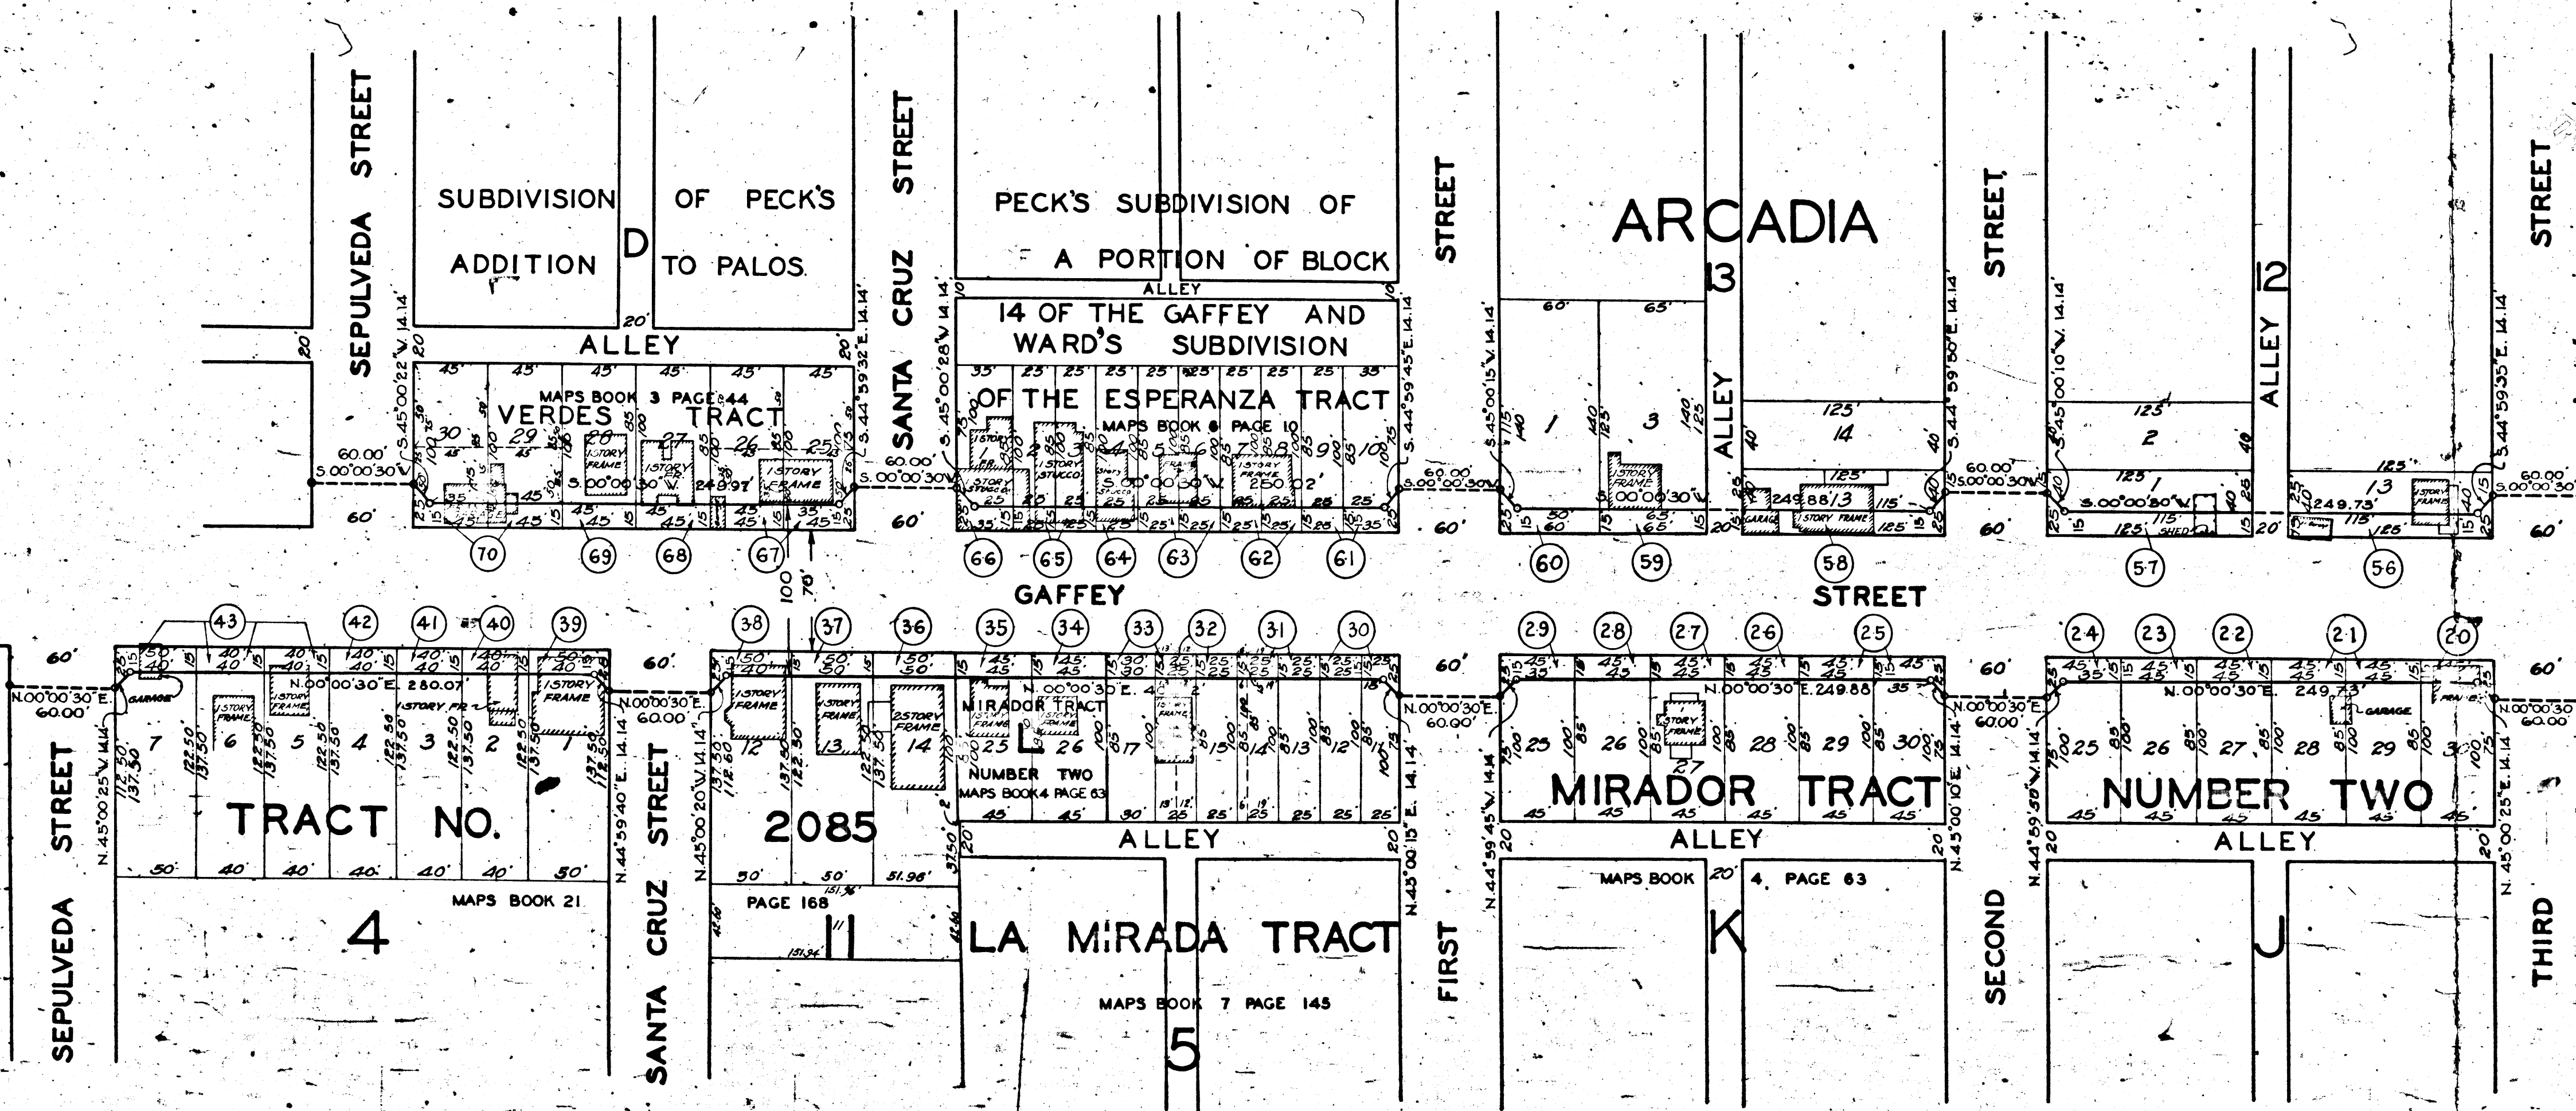

4

496