


CF 1660 2 OR D2922 251 POR LOT 109 ARCADIA AC TR LIVE OAK AVE 15

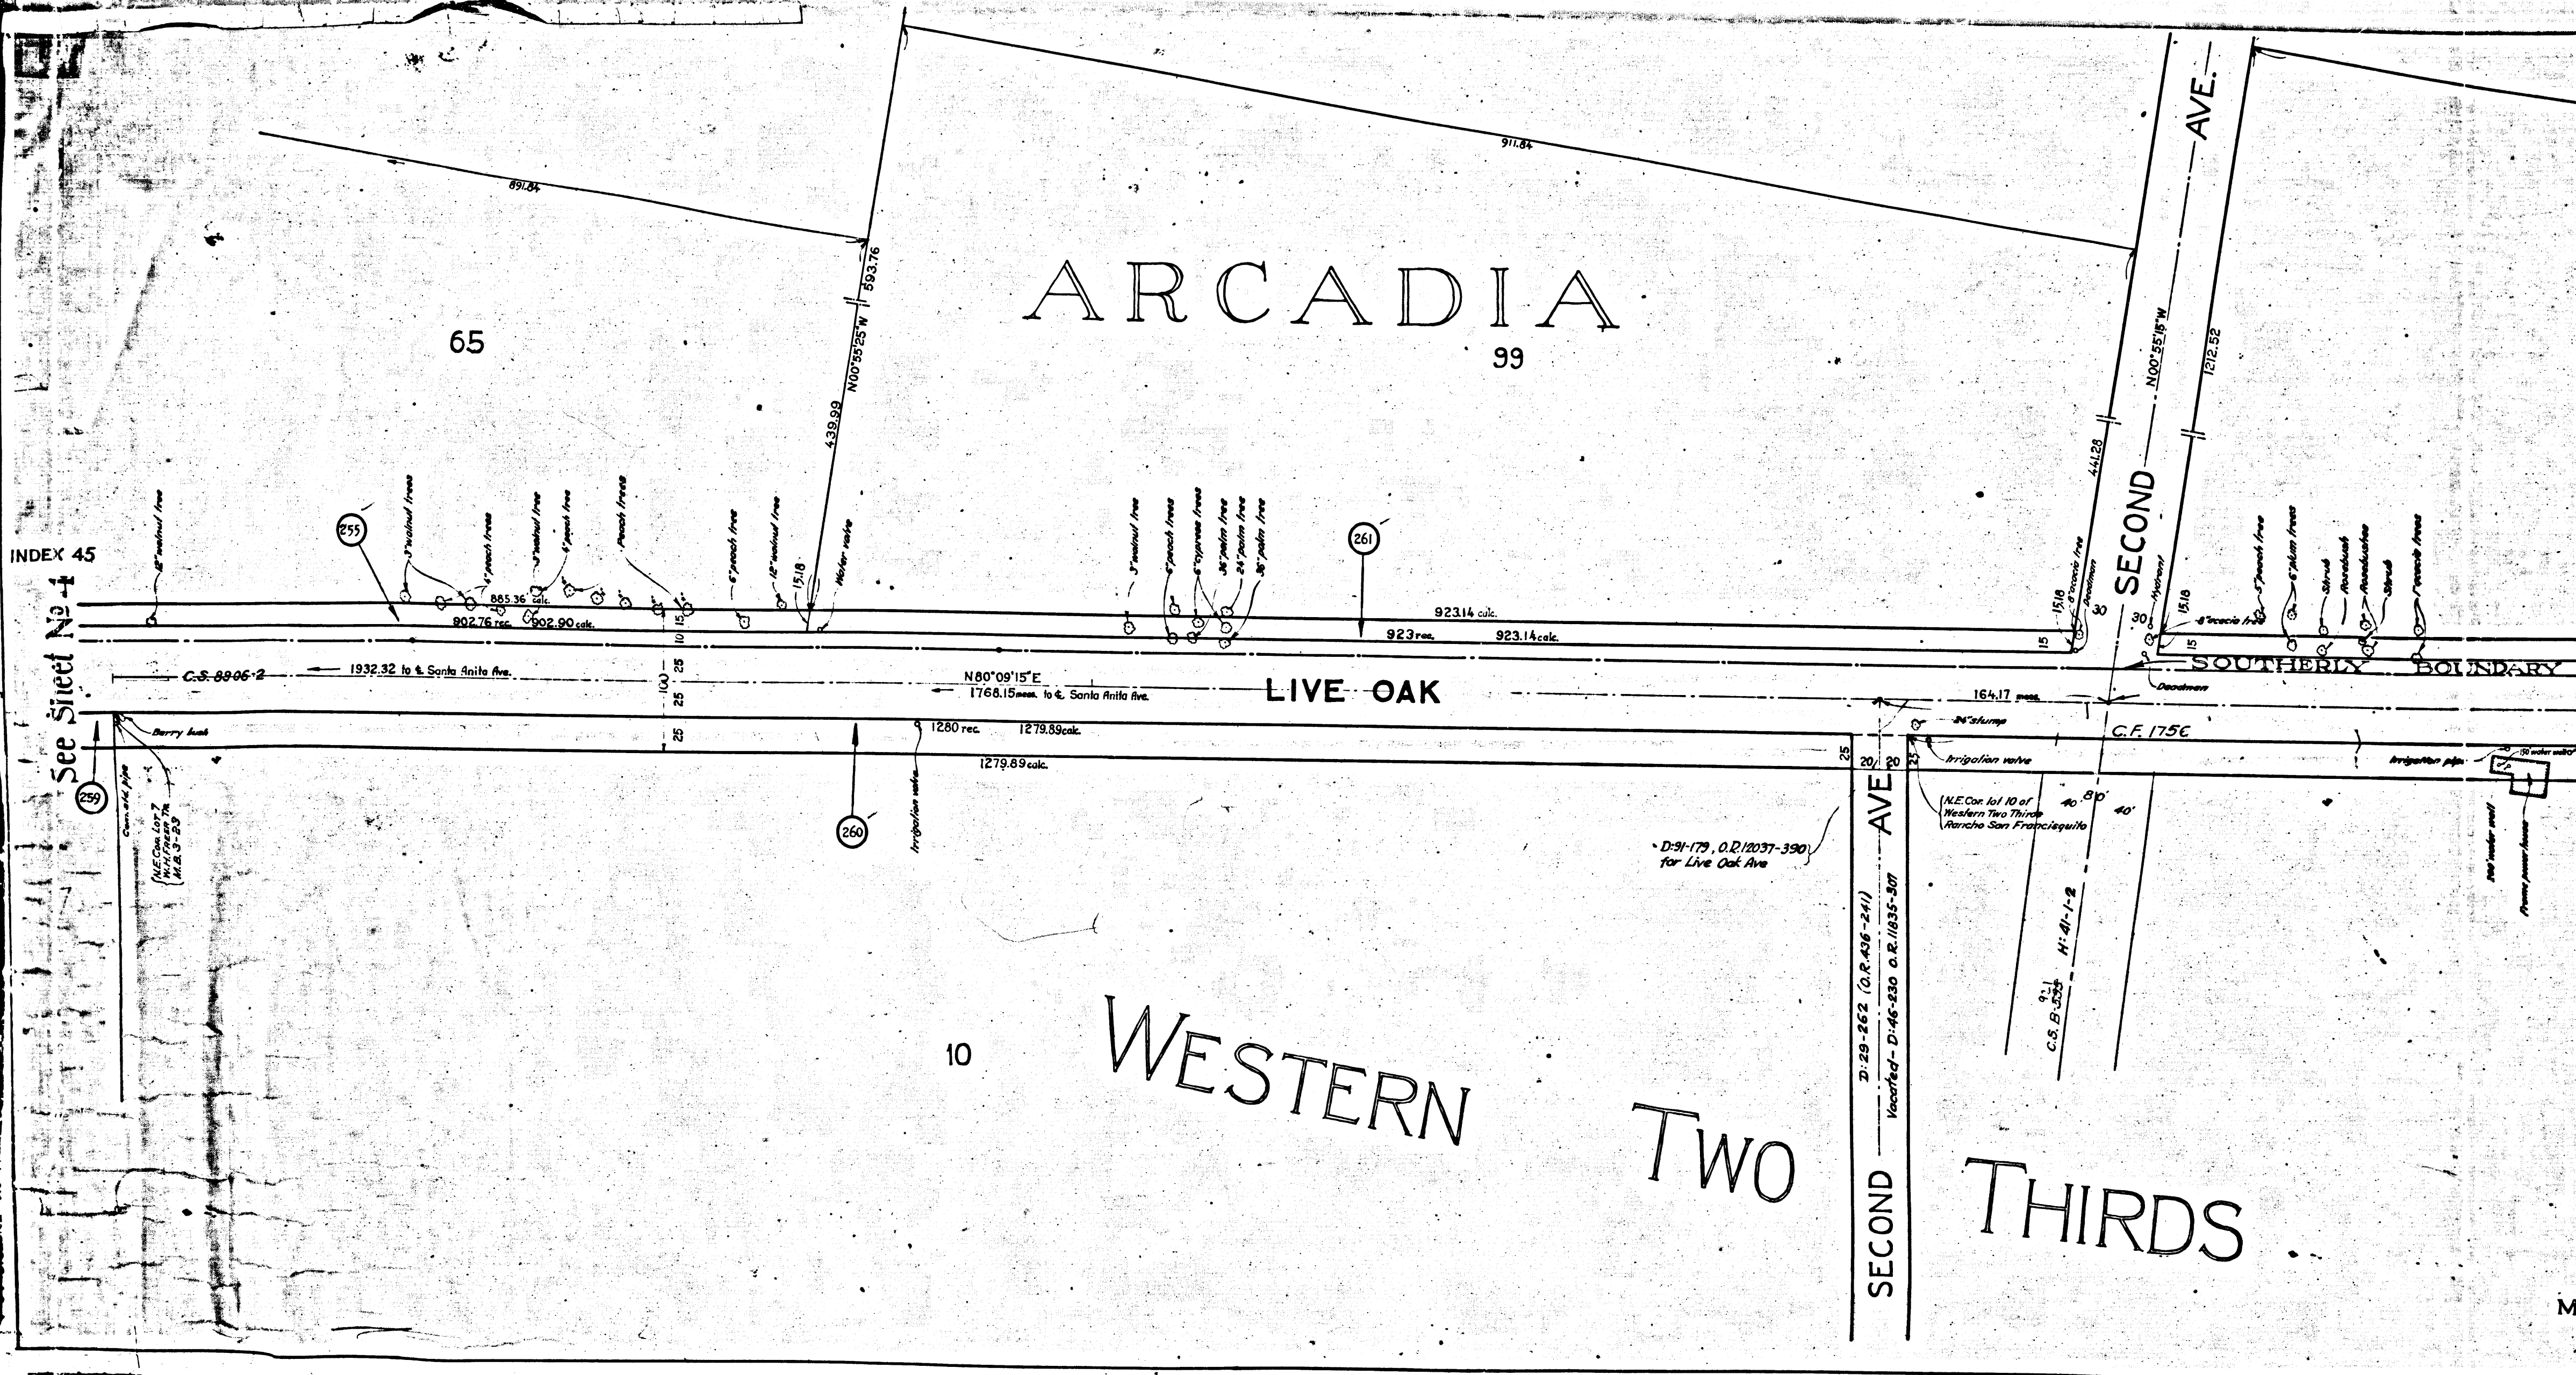

C.F.	1	6	6	0	-	2
A	1	0	OF	A	1	0

108

109

M. B. 10 ~ 18

D: O.R. 6622-301
W'ly. 4.295 Acs. of
Lot 109

D: 7278-209

923rec. 923.41 calc.

UNOFFICIAL BOUNDARY OF CITY OF ARCADIA

N 80° 09' 15" E 1907.54 meas.
2755.16 meas.

1320 rec. 1320.44 calc.
1320.44 calc.

O: O.R. 6746 - 398

RANCHO

M.R. 42-93,94


SAN

FRANCISQUITO

12

C.F. 1 6 6 0 - 2


A 2 OF A 10

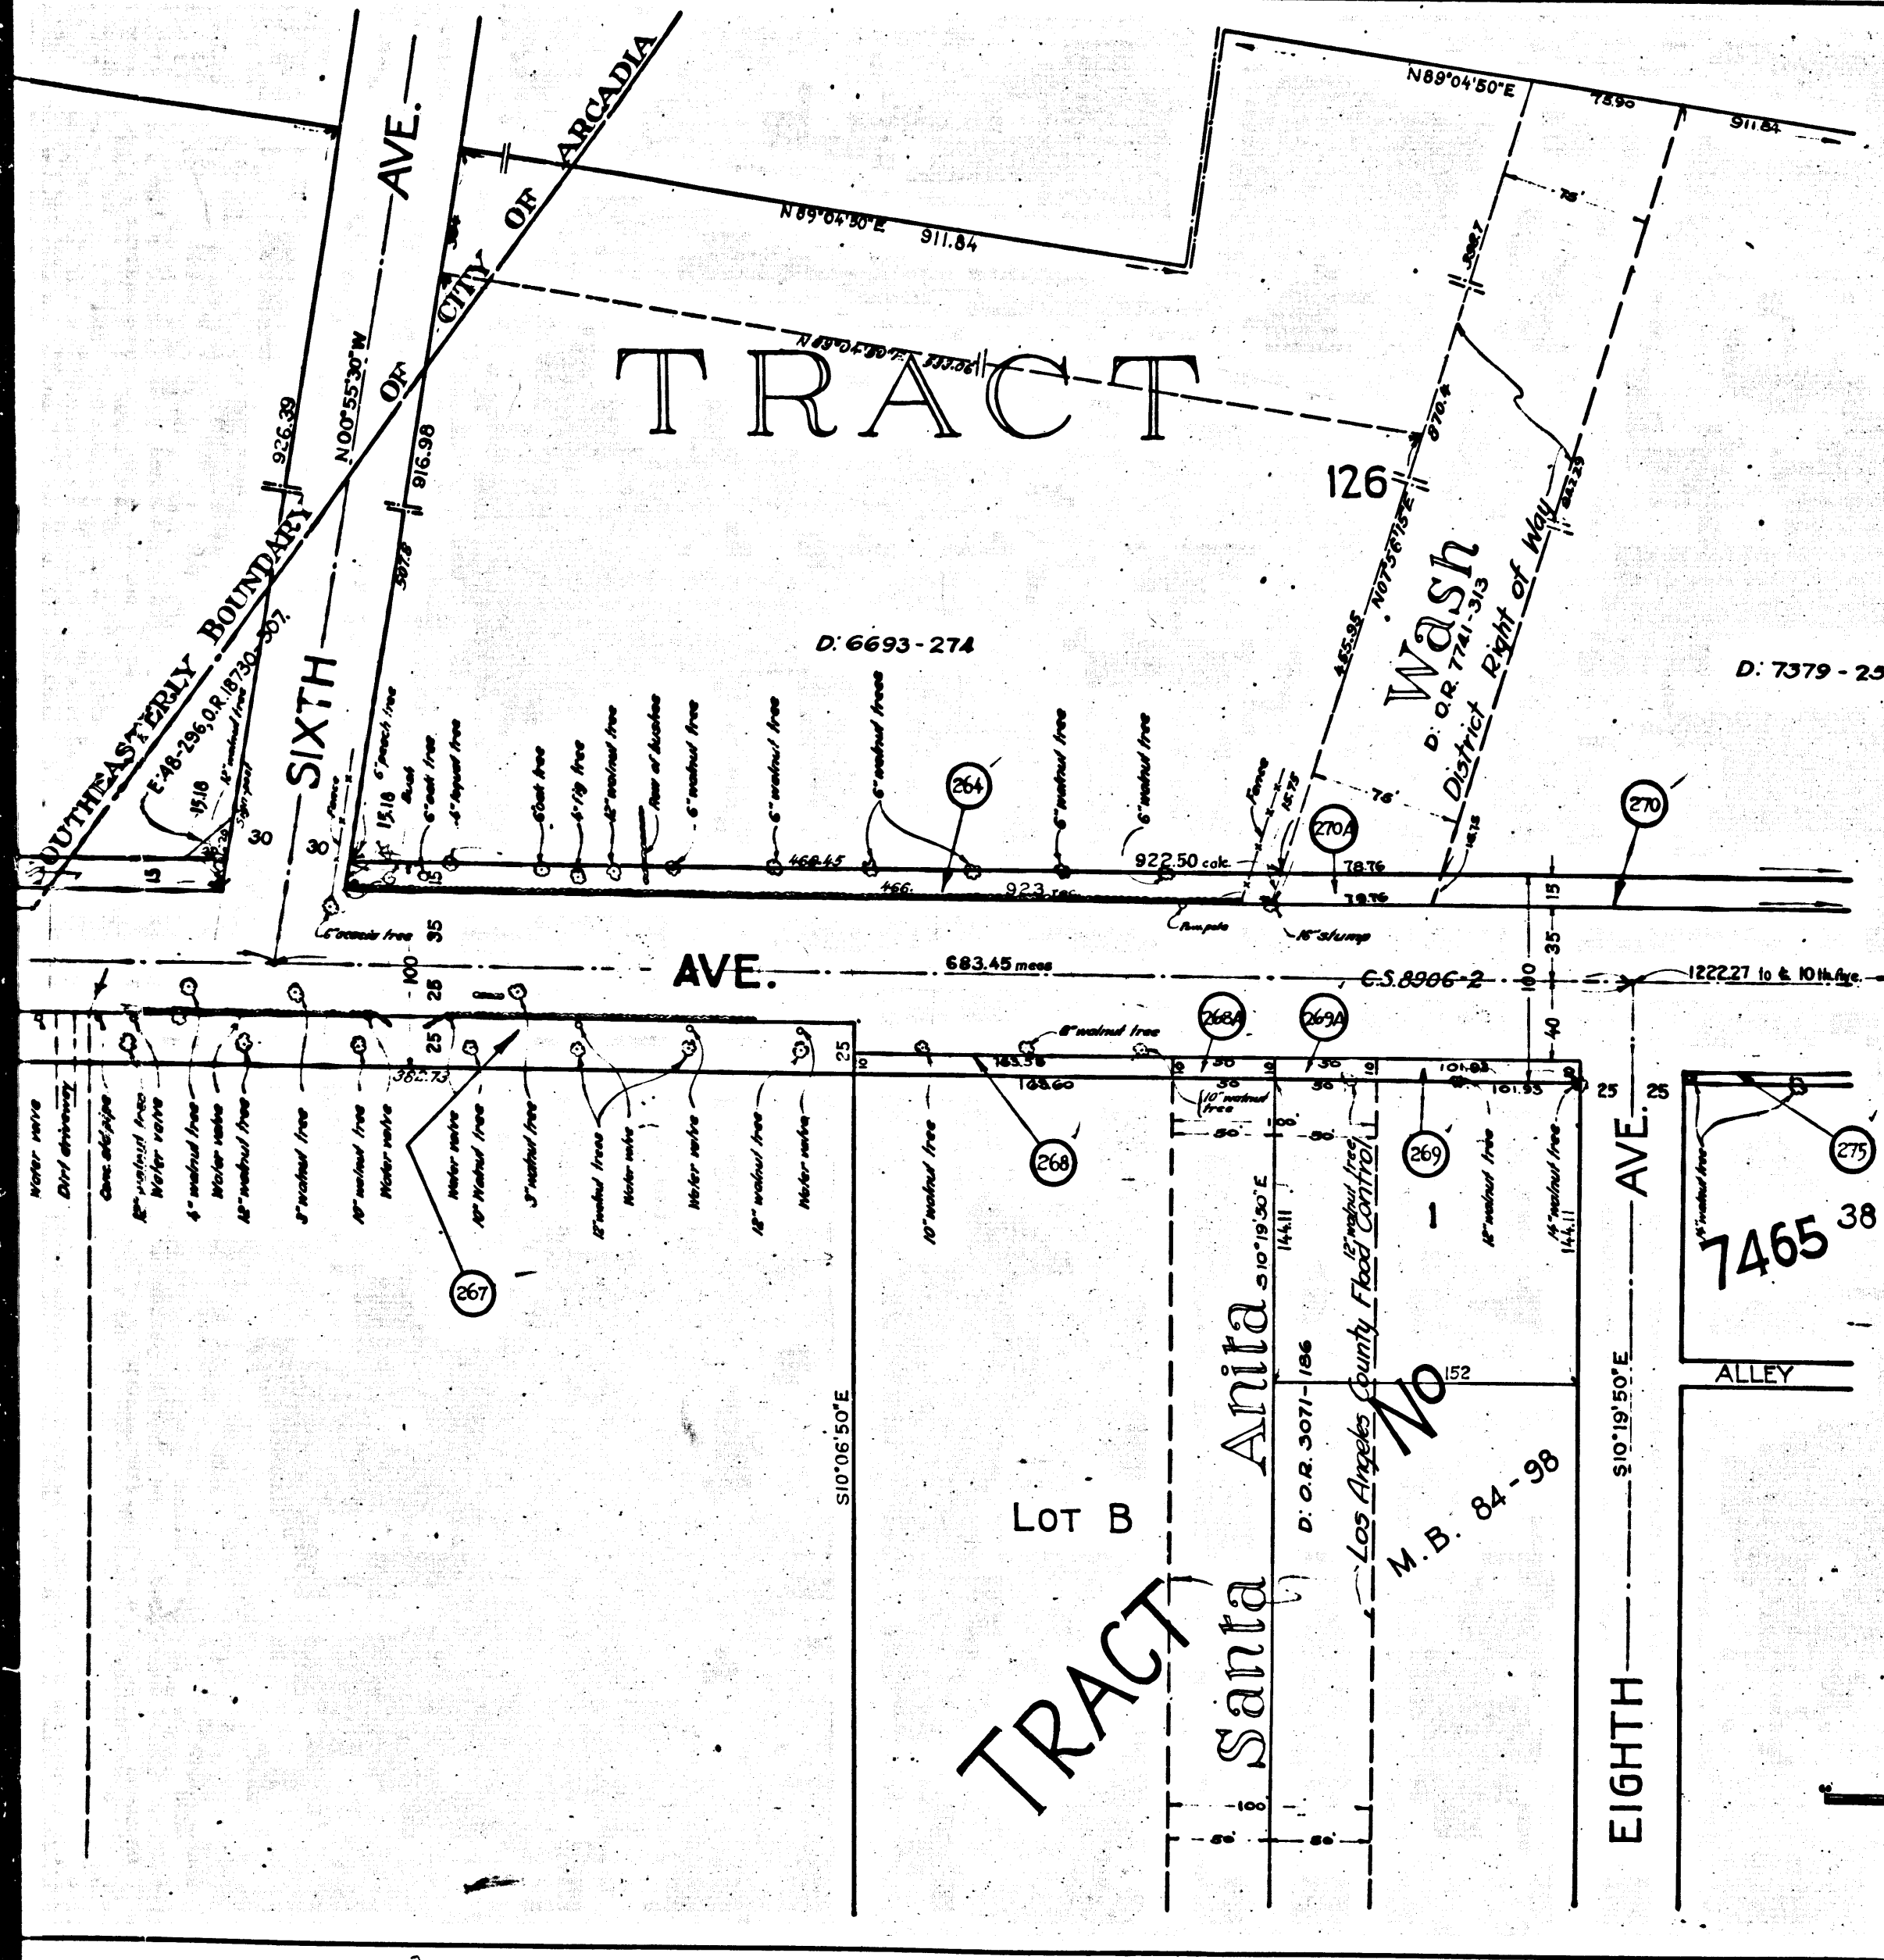


SHEET 5 OF 7 SHEETS			
A & I DISTRICT No. 44			
Drawn	J.M. Wells - W.H.M. Carly	Aug. 1927	
Traced	J.M. Wells - W.H.M. Carly	Aug. 1927	
Checked	H.F. Peterson	Nov. 1927	

SHEET 2 OF 7 SHEETS

Los Angeles County Flood Control District

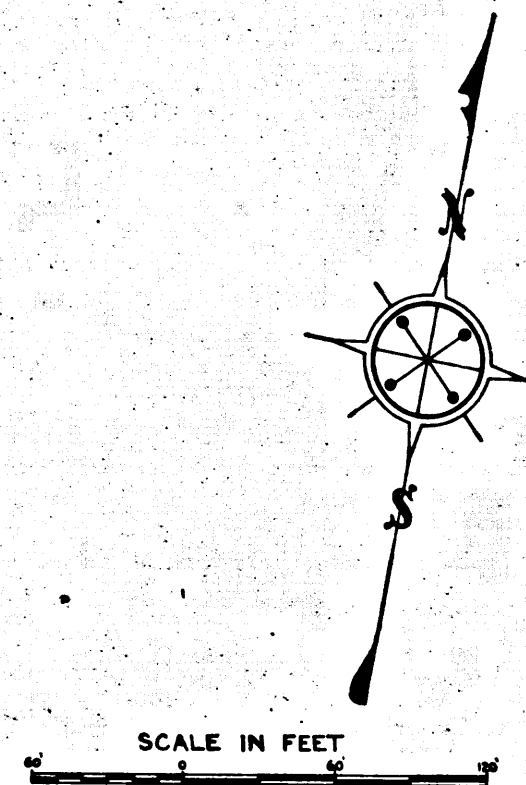

See Sheet No 5

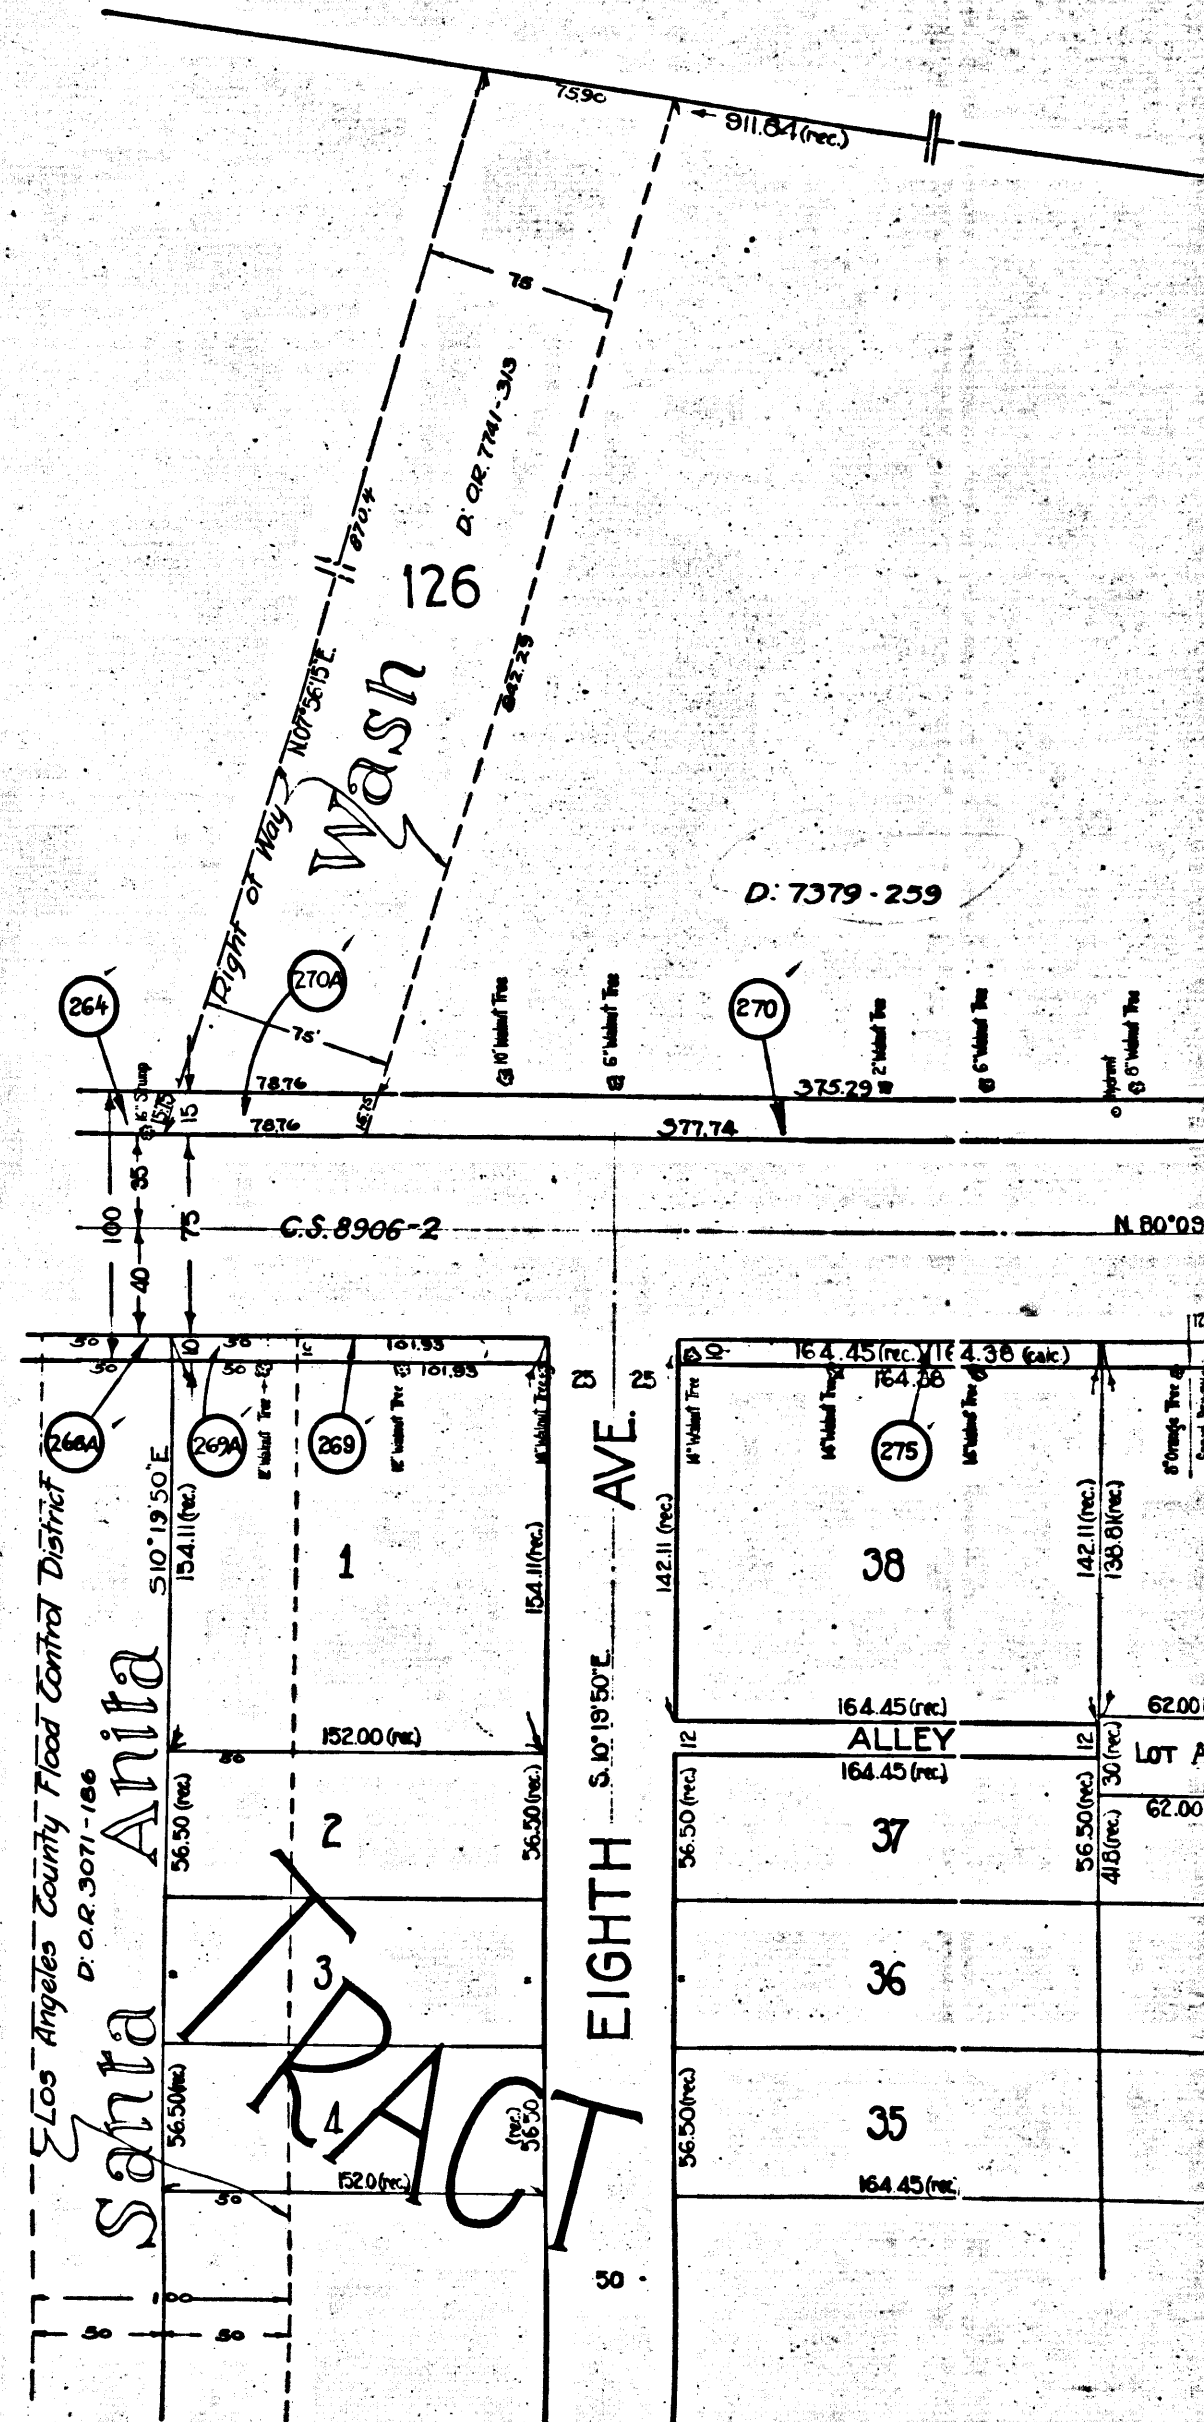

C.F. 1660-2

A 3 OF A 10

127

145

M . B . 10 ~ 18

~~LIVE OAK~~

AVE.

LIVE

WESTERN

TWO

THIRDS

FRA

C.F. 1 6 6 0 - 2

A 4 OF A 10

C.F. 1 6 6 0 - 2

A 4 OF A 1 0

REAGE

TRACT

RANCHO SAN FRANCISQUITO

finally confirmed to

HENRY DALTON
PATENTS - 1-31-32

PORTION OF LOT No. 43
T.15.R.11W.

Masterly line of the parcel of land
described in a deed to L.A. County
per O.R. 7129-1
N. 73° 02' 55" W.

145

146

M.B. 10 - 18

N u r s e r y

LIVE OAK

AVE. C.S. 8906-2

RANCHO SAN

THIRDS
FRANCISQUITO

14 M.R. 42-93-94

MISSION
LYND


ROAD
AVE. (280)

PECK


Scale - 1" = 100'

SOUTHERLY BOUNDARY OF ASSESSMENT DISTRICT

C.F.	1	6	6	0	-	2
A	5		OF	A	1	0

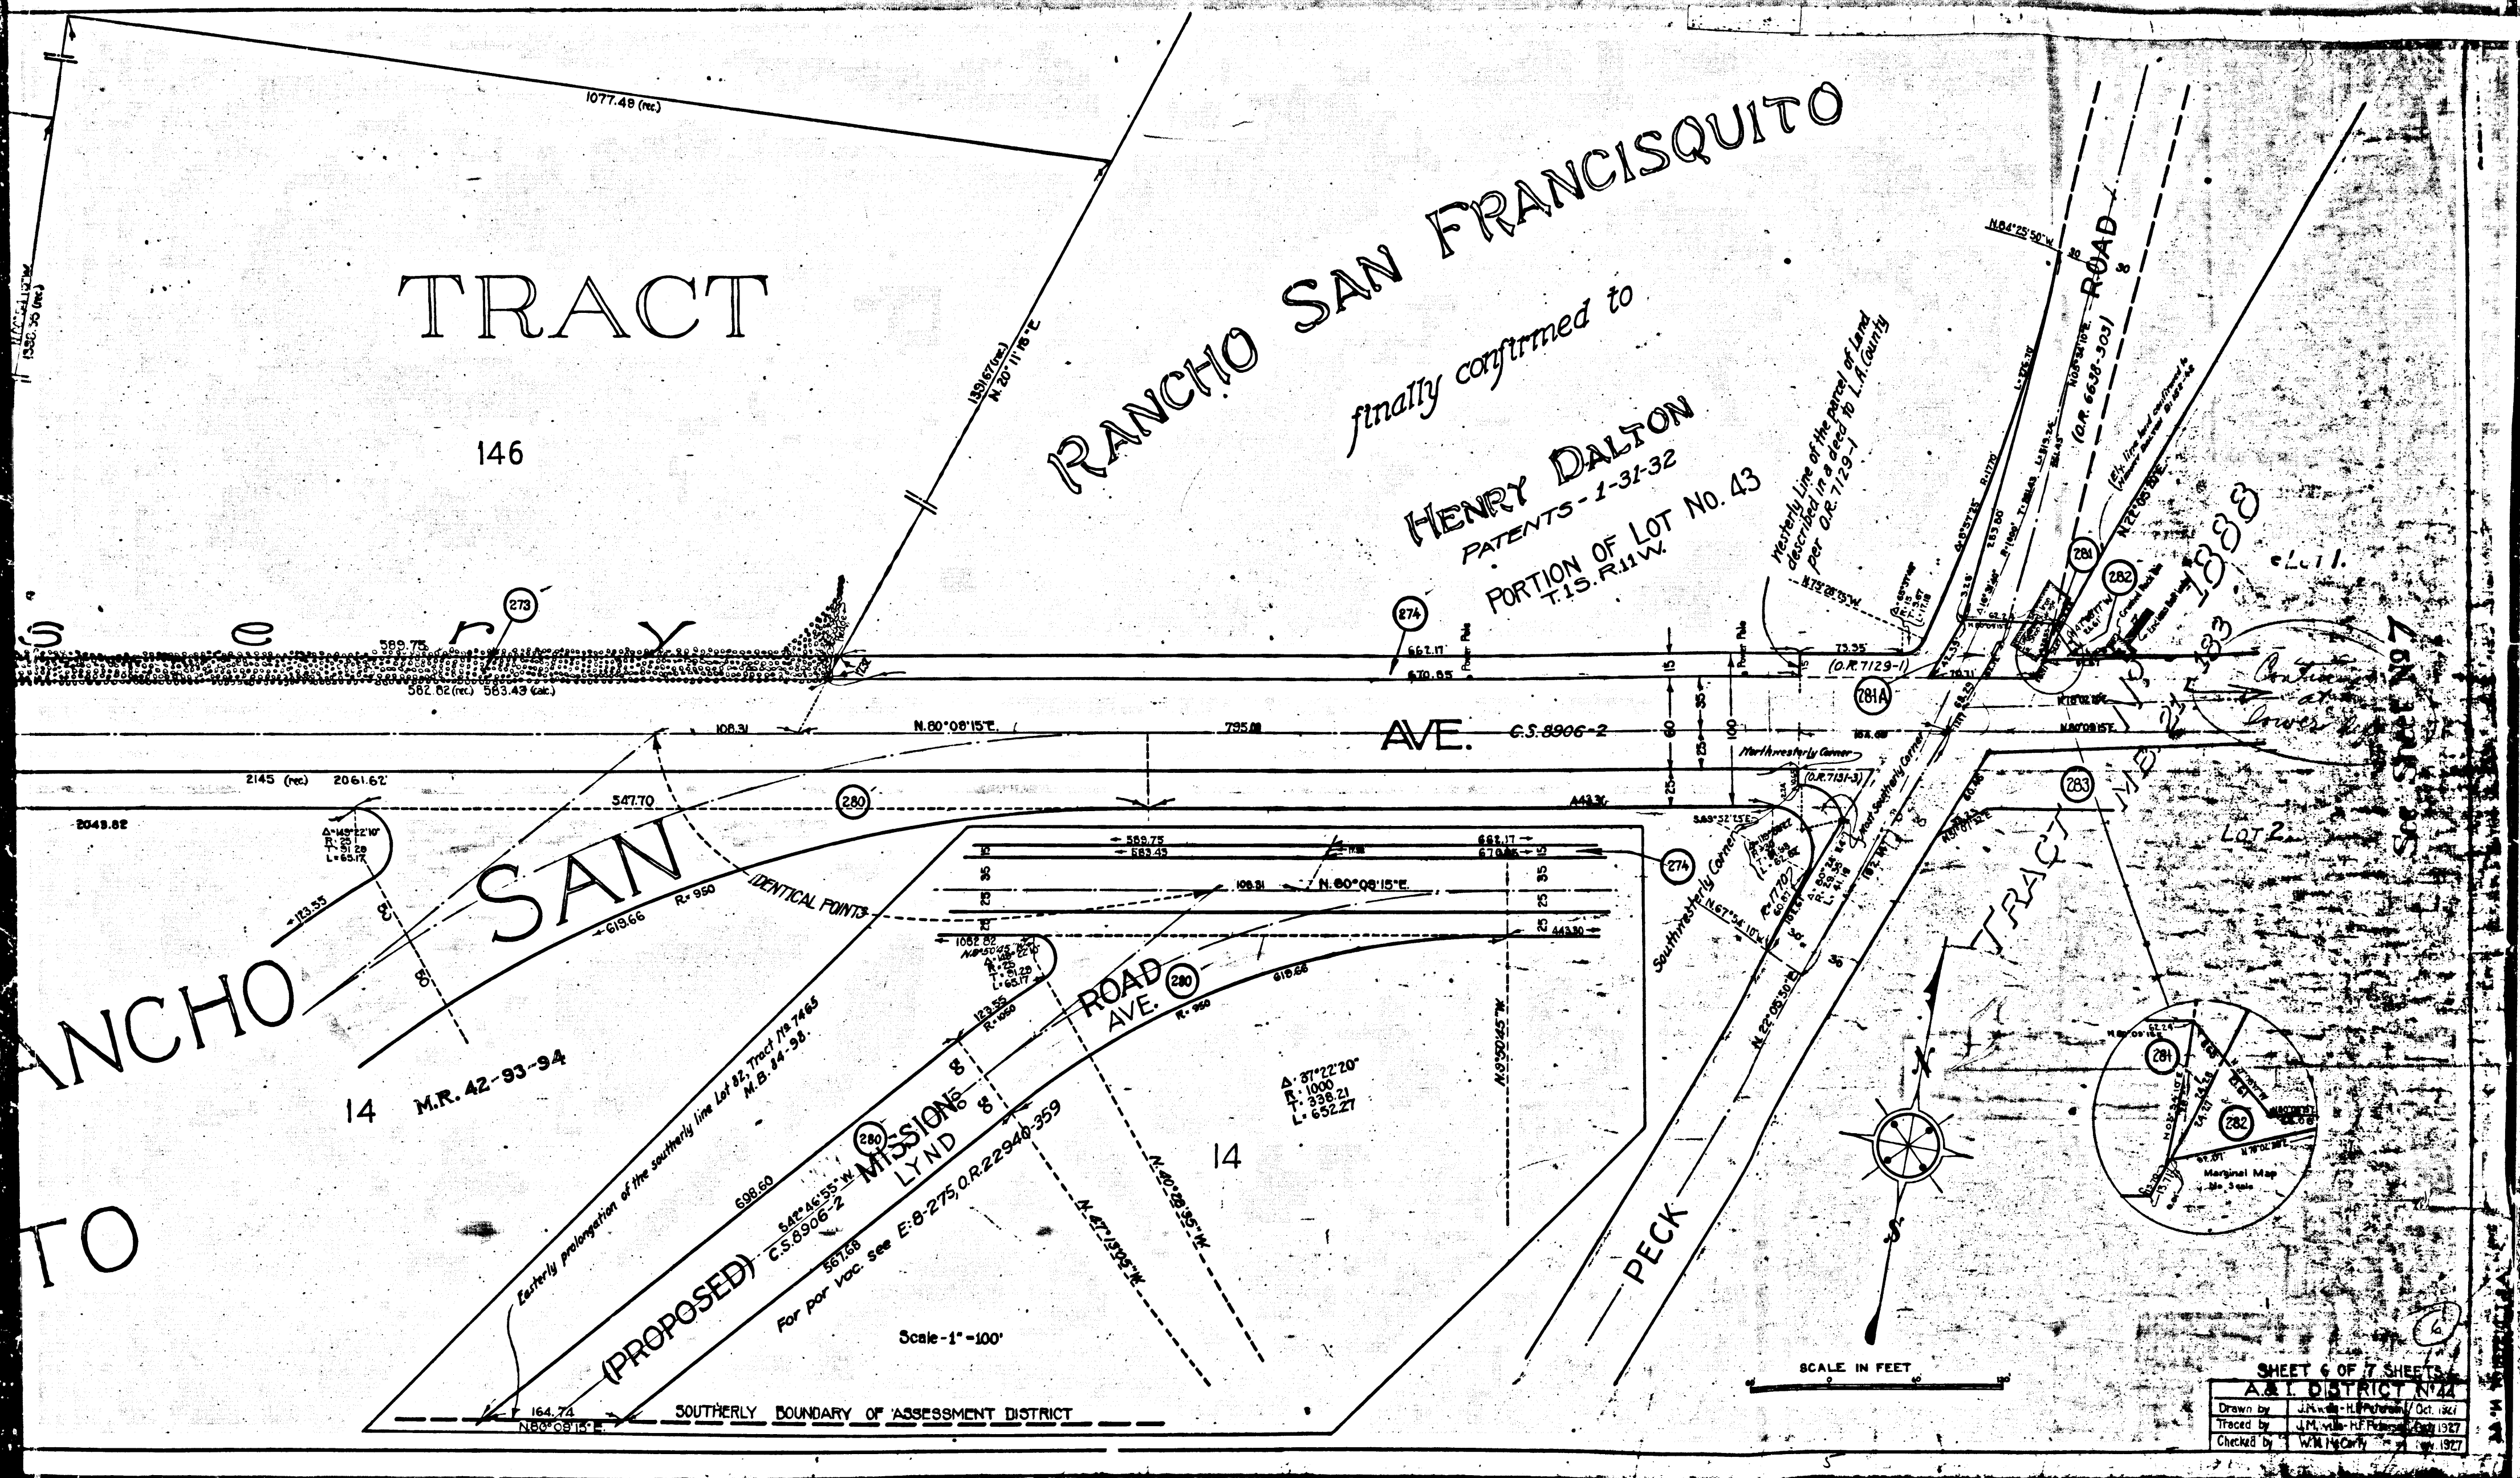


C.F. 1660-2
A6 OF A10

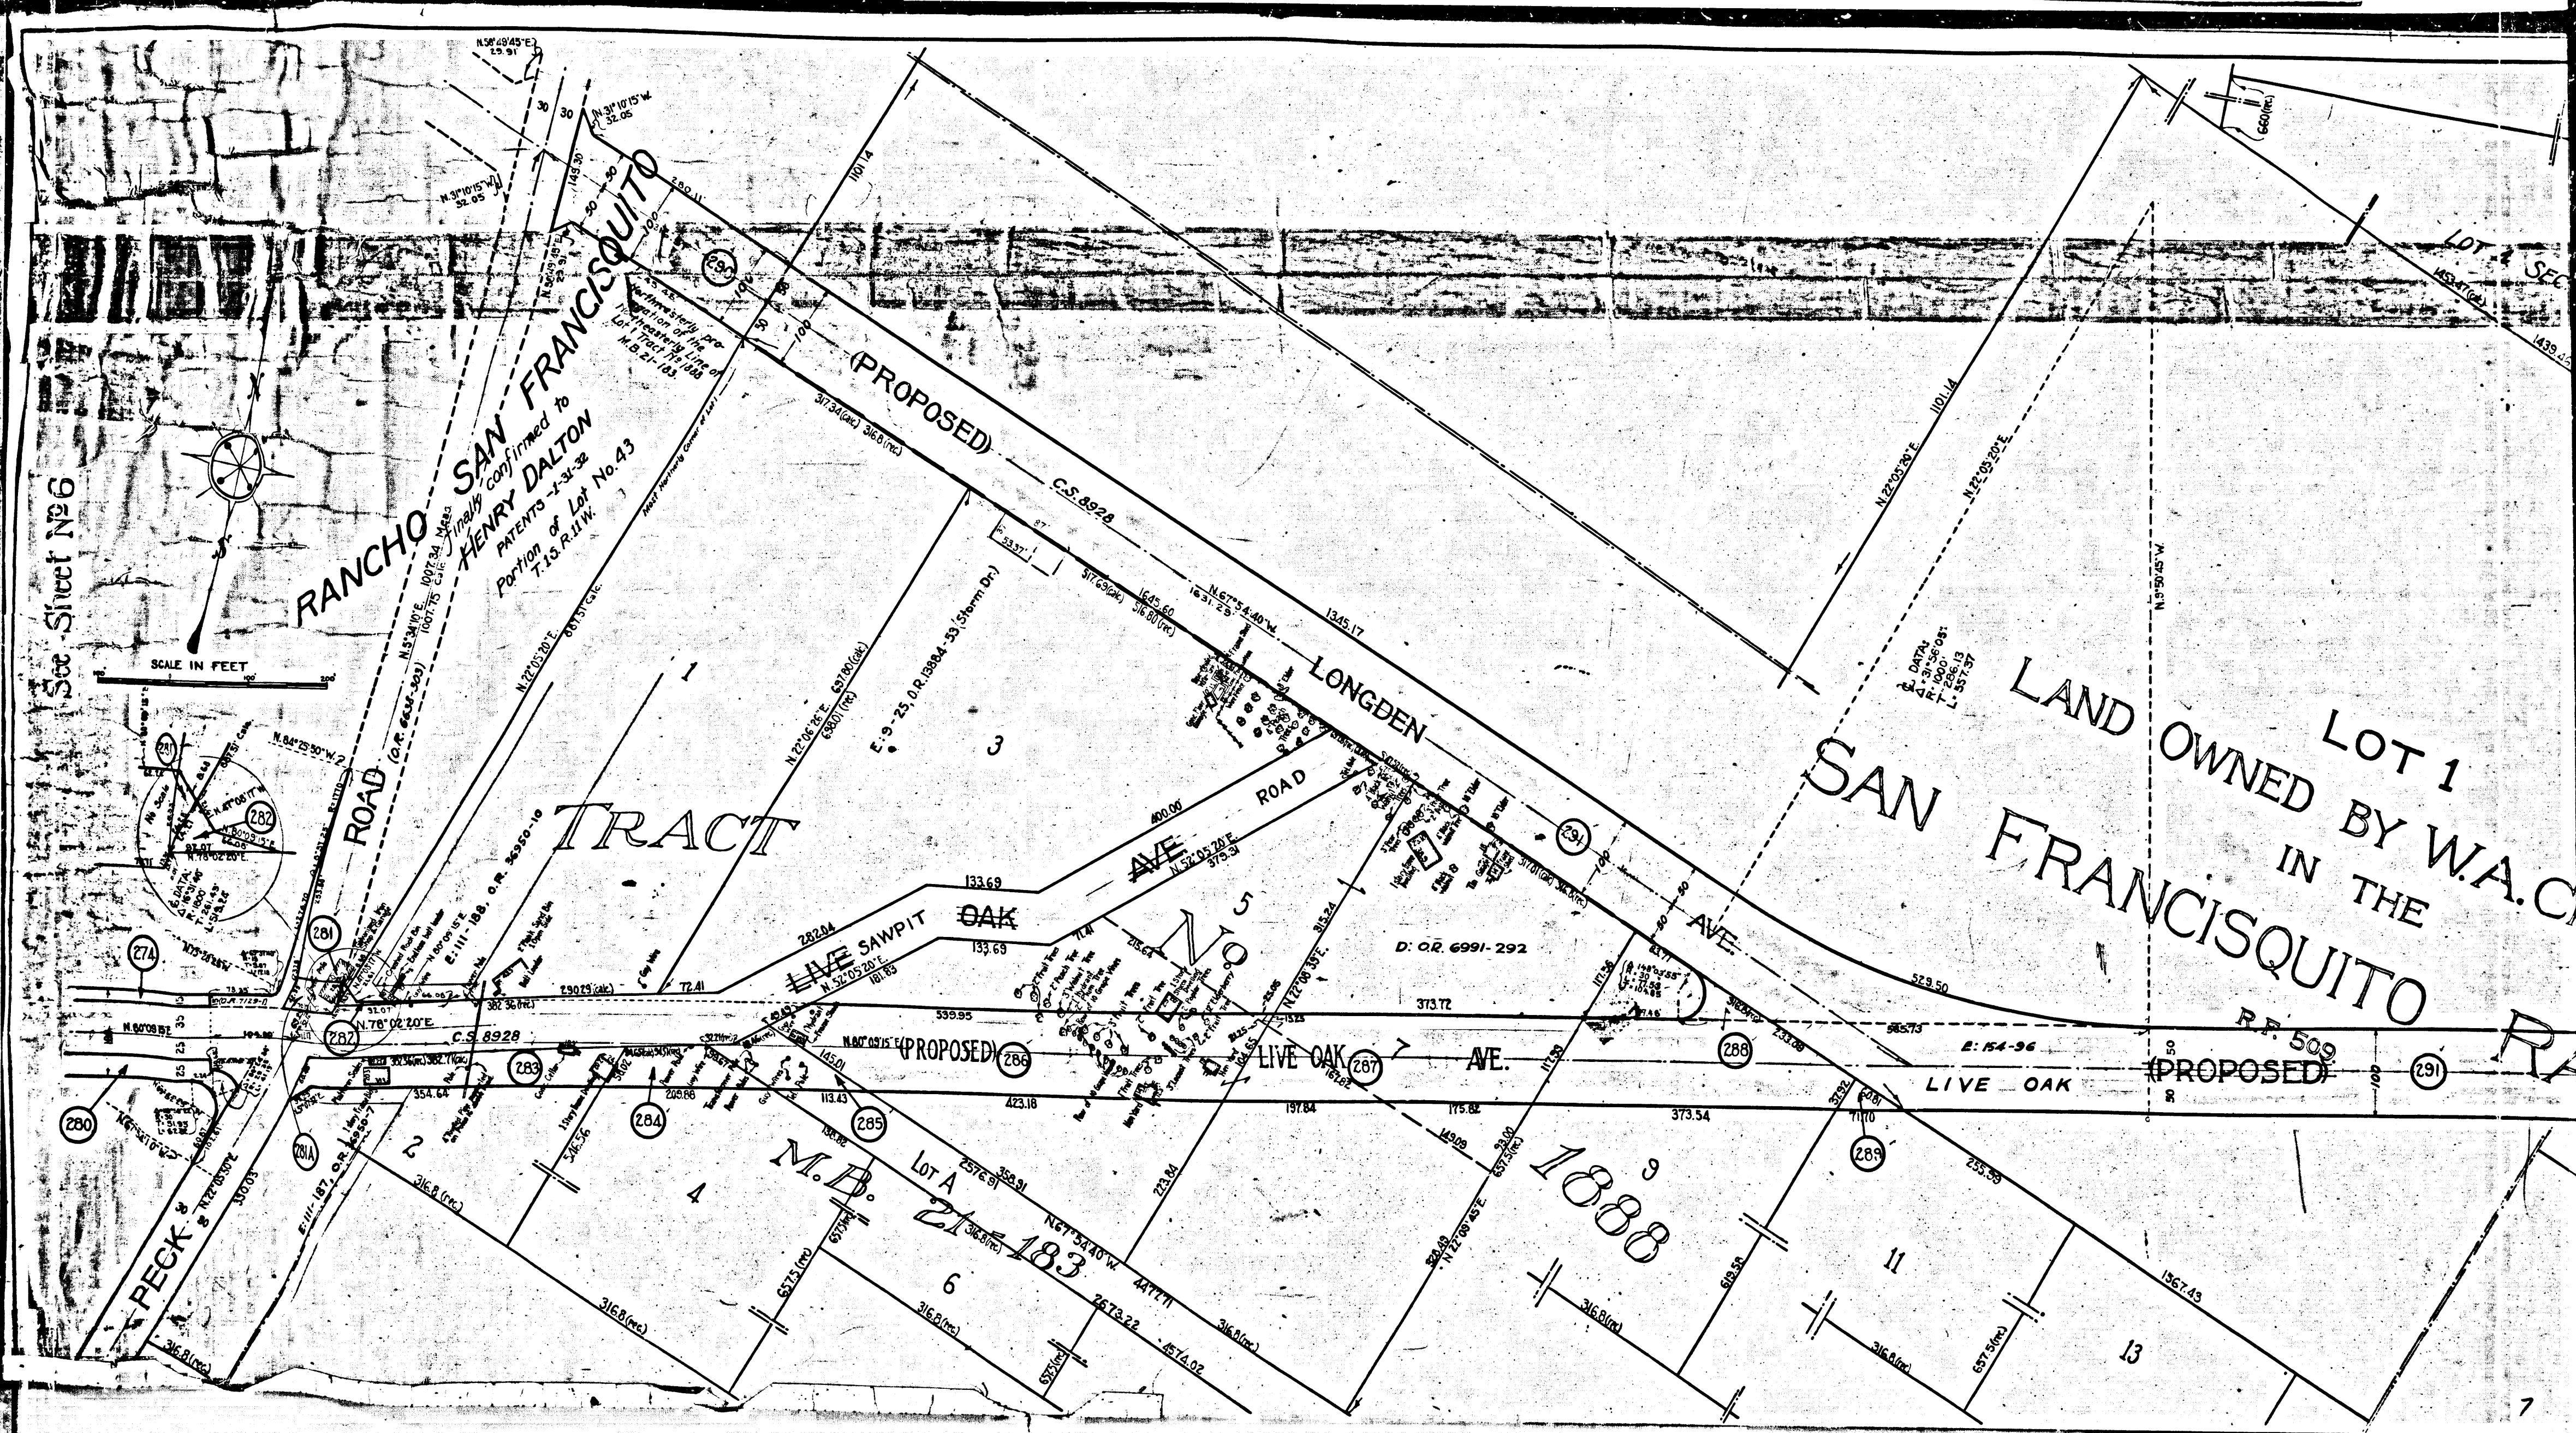


C.F. 1660-2
A8 OF A10

A 8 OF A 10

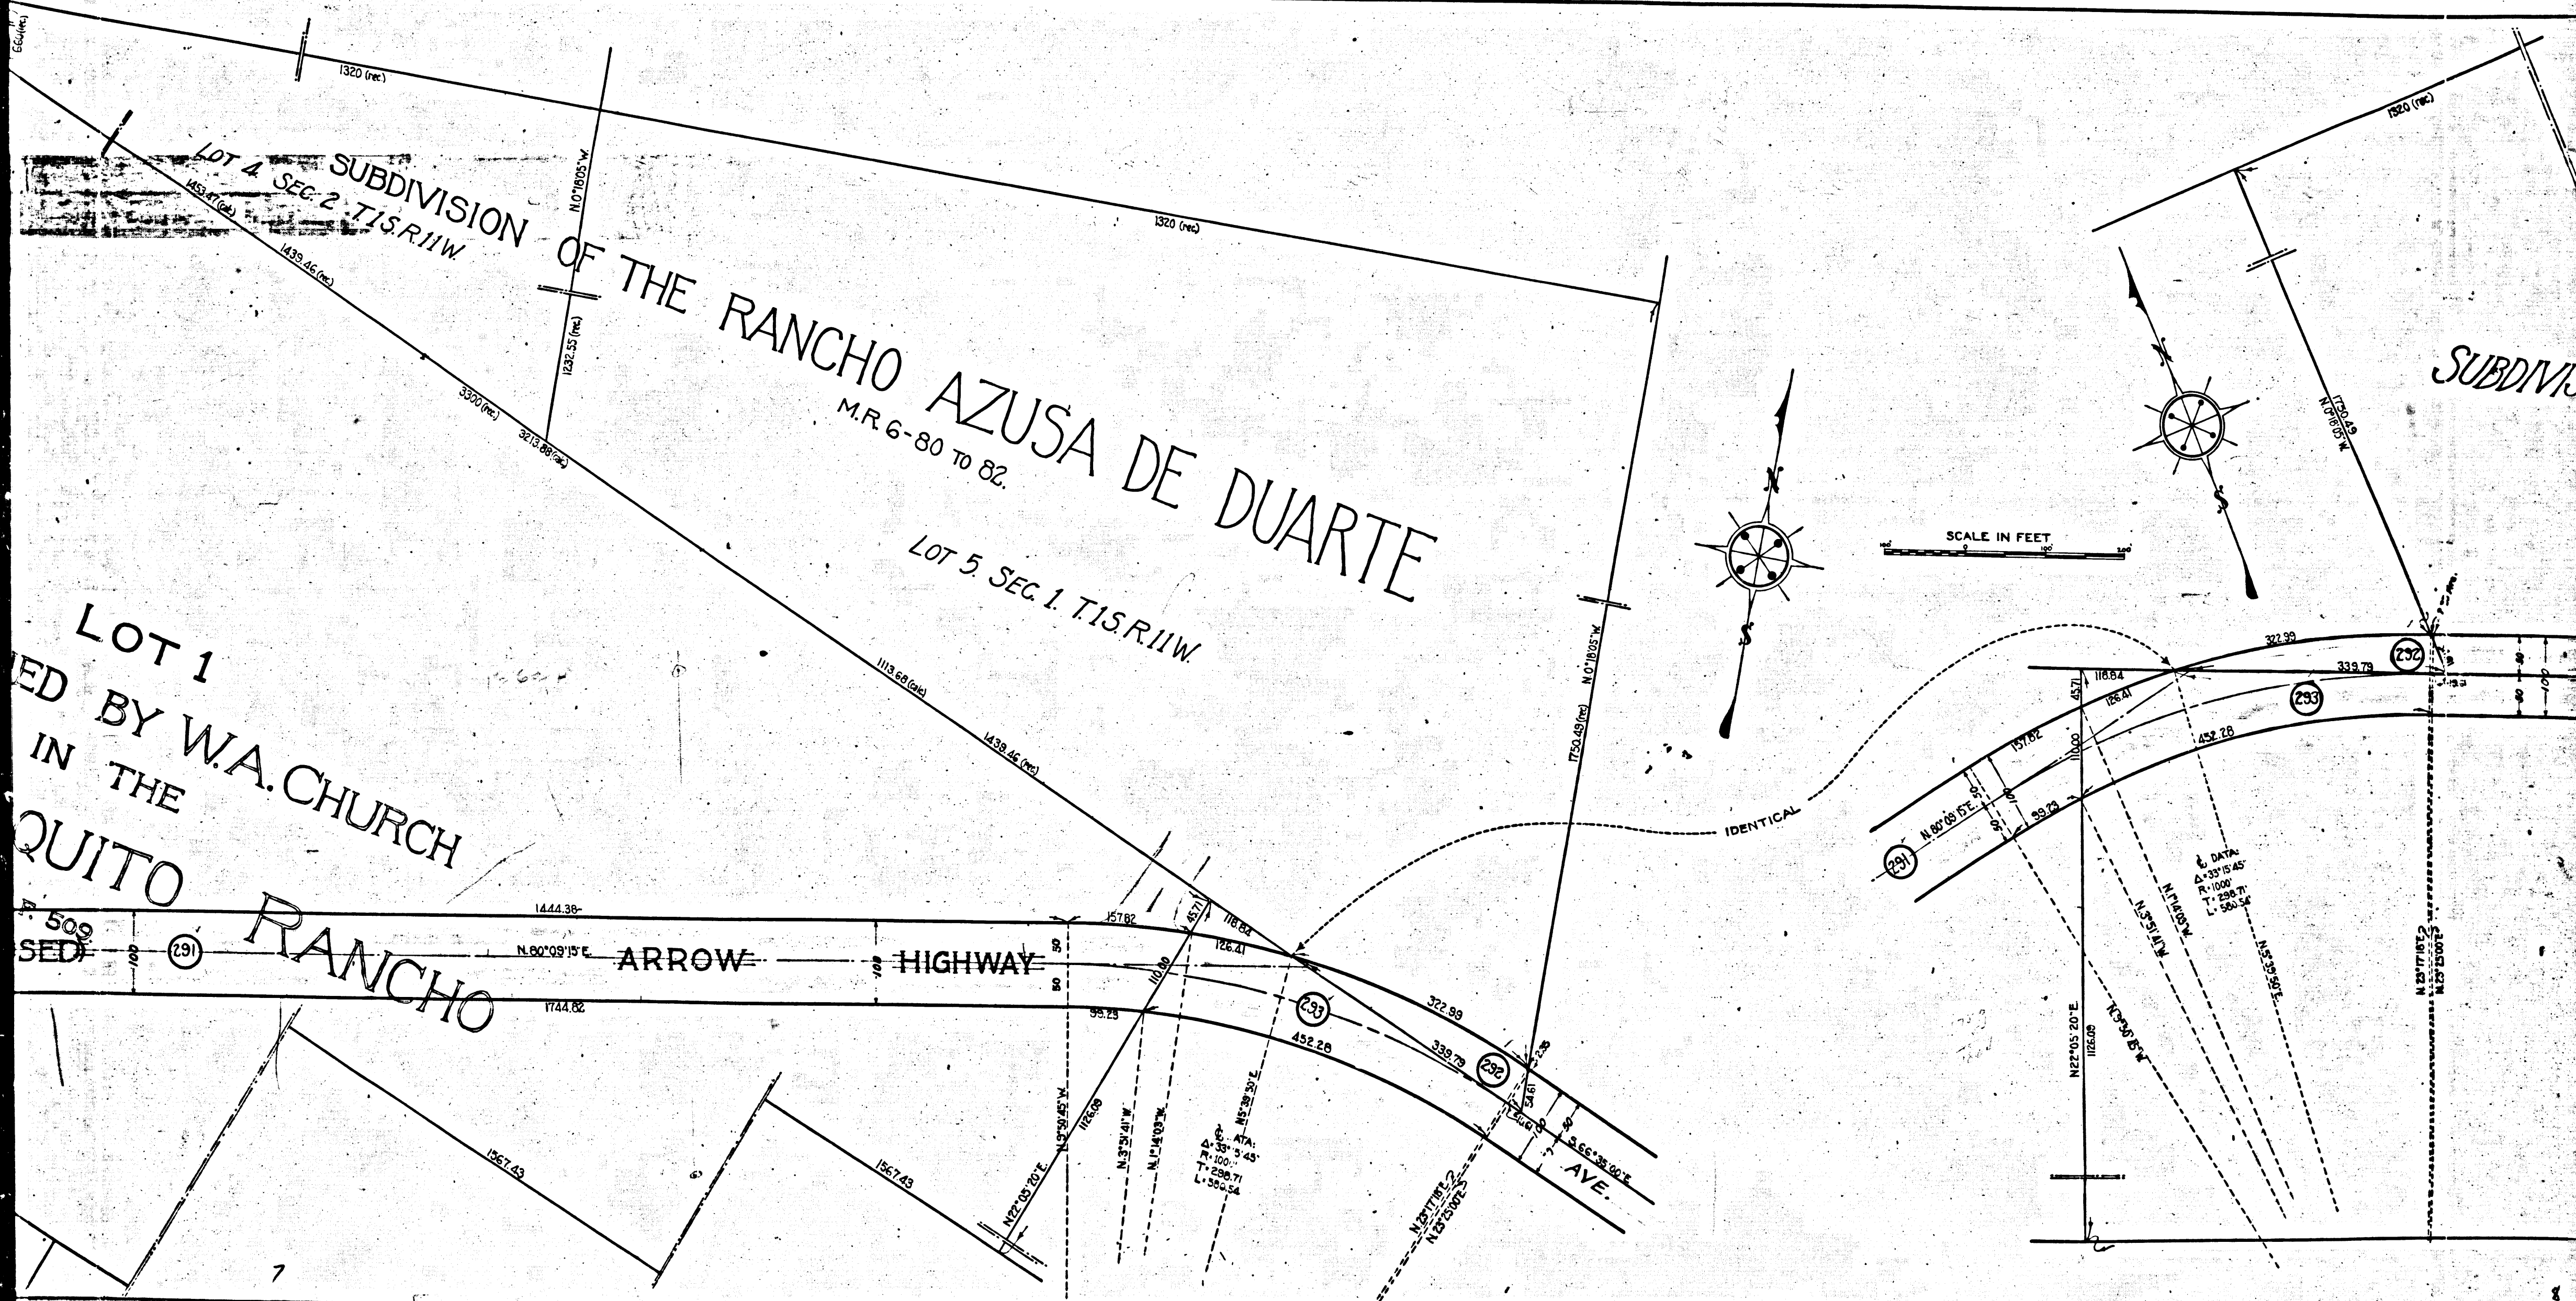


C.F.	1	6	6	0	-	2
A	9	OF	A	1	0	

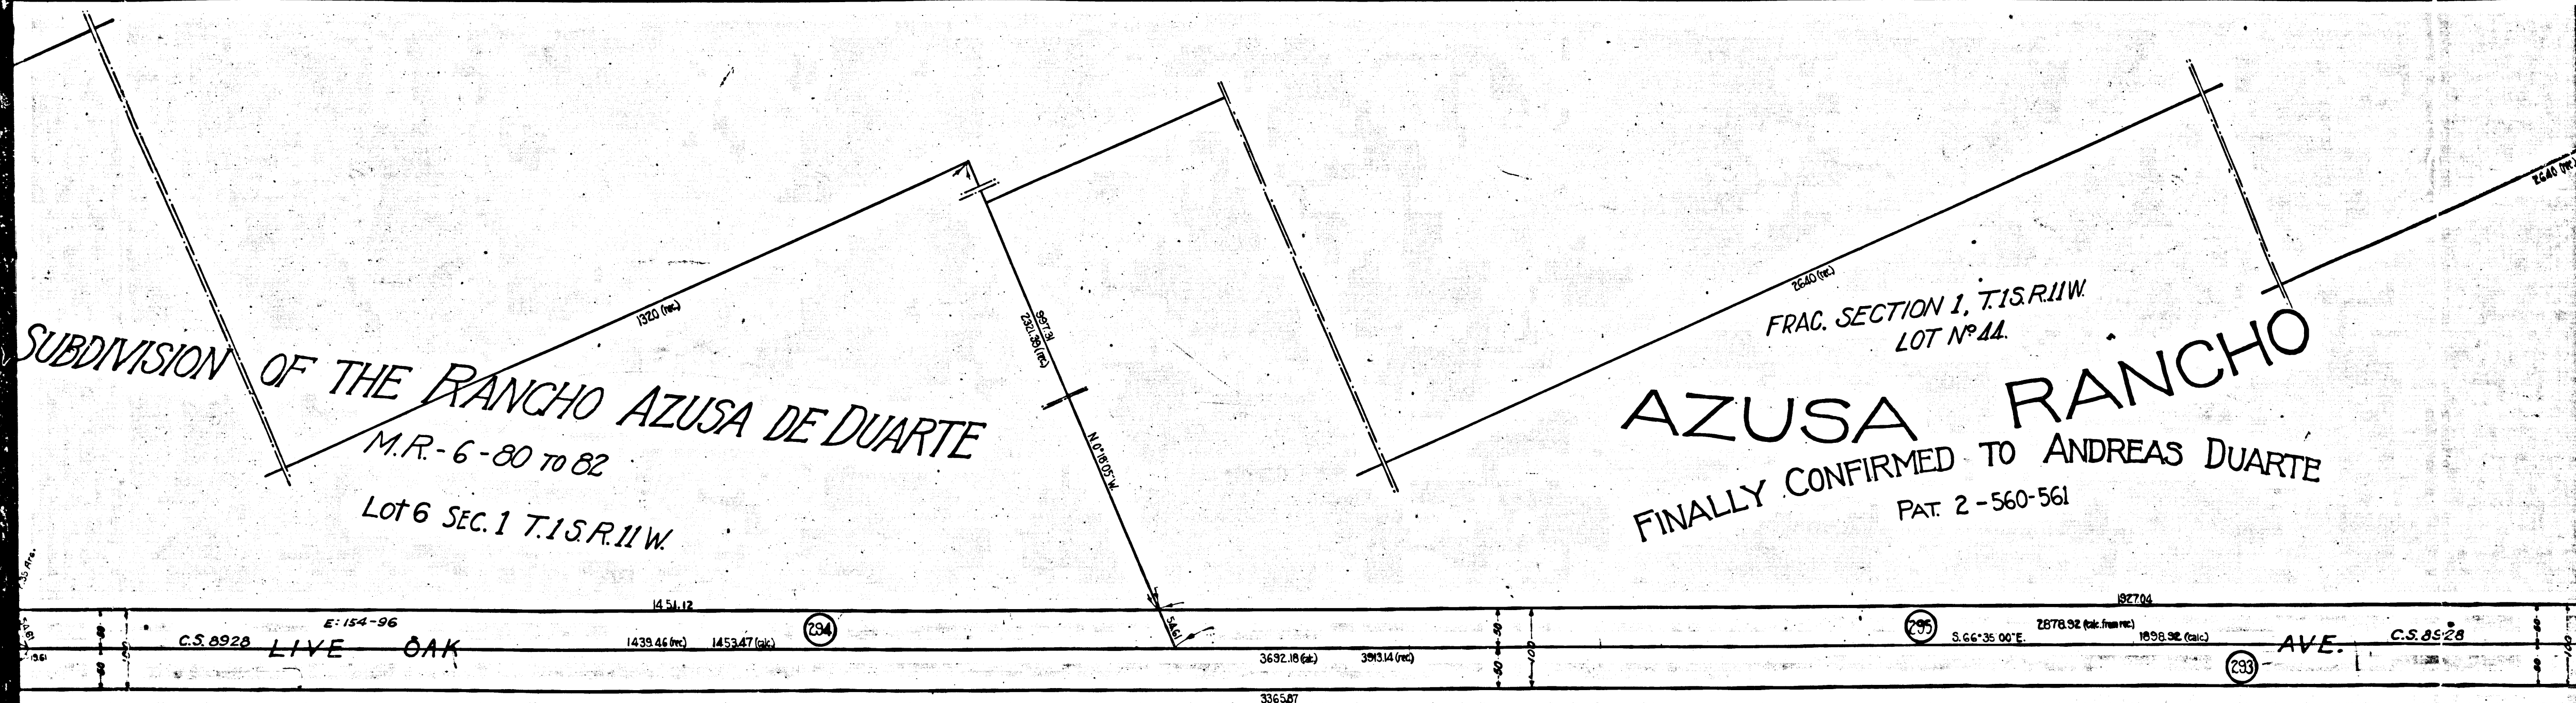

LAND OWNED BY W.A. CHURCH IN THE SAN FRANCISQUITO RANCHO

R.F. 509.

LOT 2

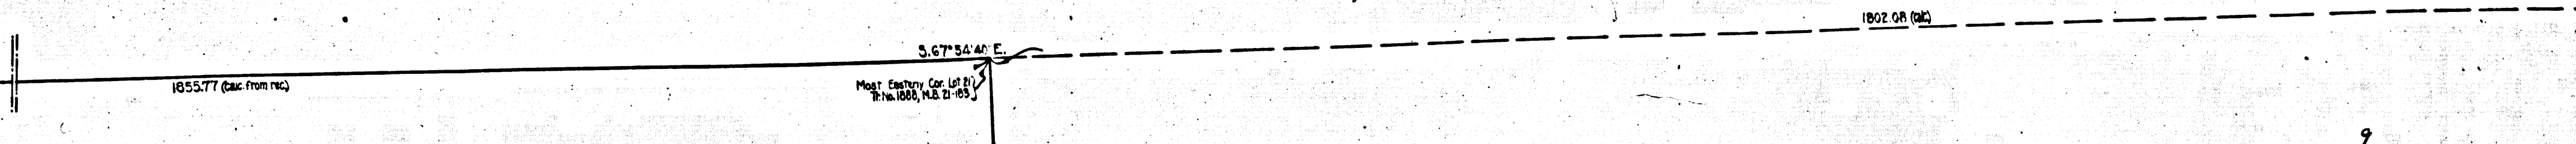

A 1 0 OF A 1 C

FRAG. SECTION 1, T. 18 N., R. 10 E., S. 4
LOT Nº 44.

USA RANCHO

CONFIRMED TO ANDREAS DUARTE

PAT. 2-560-561

Sheet 45
Sheet 46
Superior Court Case No. 269622
Suit for Condemnation
Filed Jan. 16th 1929
County of Los Angeles, Pltff.
Vs
Thomas R. Abernethy et al., Def.
Interlocutory judgment as per
map, rendered Mar. 24th 1931.
Judg. Bk. 774-266.
Interlocutory judgment amended
nunc pro tunc as to parcels 285
to 289, June 1, 1931. Judg. Bk. 777-193.
Final judgment in favor of Pltff.
as per map, rendered June 2, 1933.
D: 92-137 O.R. 12289-277

MAP SHOWING PROPERTY TO BE ACQUIRED IN ACCORDANCE WITH THE PROVISIONS OF THE 'ACQUISITION AND IMPROVEMENT ACT OF 1925,' APPROVED MAY 23, 1925.

SCALE - AS SHOWN.

JANUARY, 1928.

J.E. ROCKHOLD, COUNTY SURVEYOR.

LEGEND

LAND SOUGHT TO BE ACQUIRED SHOWN IN RED, & YELLOW.
NUMBERS IN CIRCLES INDICATE PARCELS SOUGHT TO BE CONDEMNED.
THE PARCELS ARE DESCRIBED IN PARAGRAPH VIII OF THE COMPLAINT.
PORTION COLORED RED SHOWS LOCATION, GENERAL ROUTE, AND
TERMINI OF PUBLIC ROAD TO BE CONDEMNED.
PORTION COLORED YELLOW SHOWS LOCATION OF SLOPE EASEMENTS TO BE CONDEMNED.

Negative of this map filed in
Blue Print Dept. as Negative
No. 193 (7 Shts)

SHEET 7 OF 7 SHEETS

A.&I. DISTRICT N° 44.		
Drawn by	M.Fred Peterson	Dec. '72
Traced by	M.Fred Peterson	Dec. '72