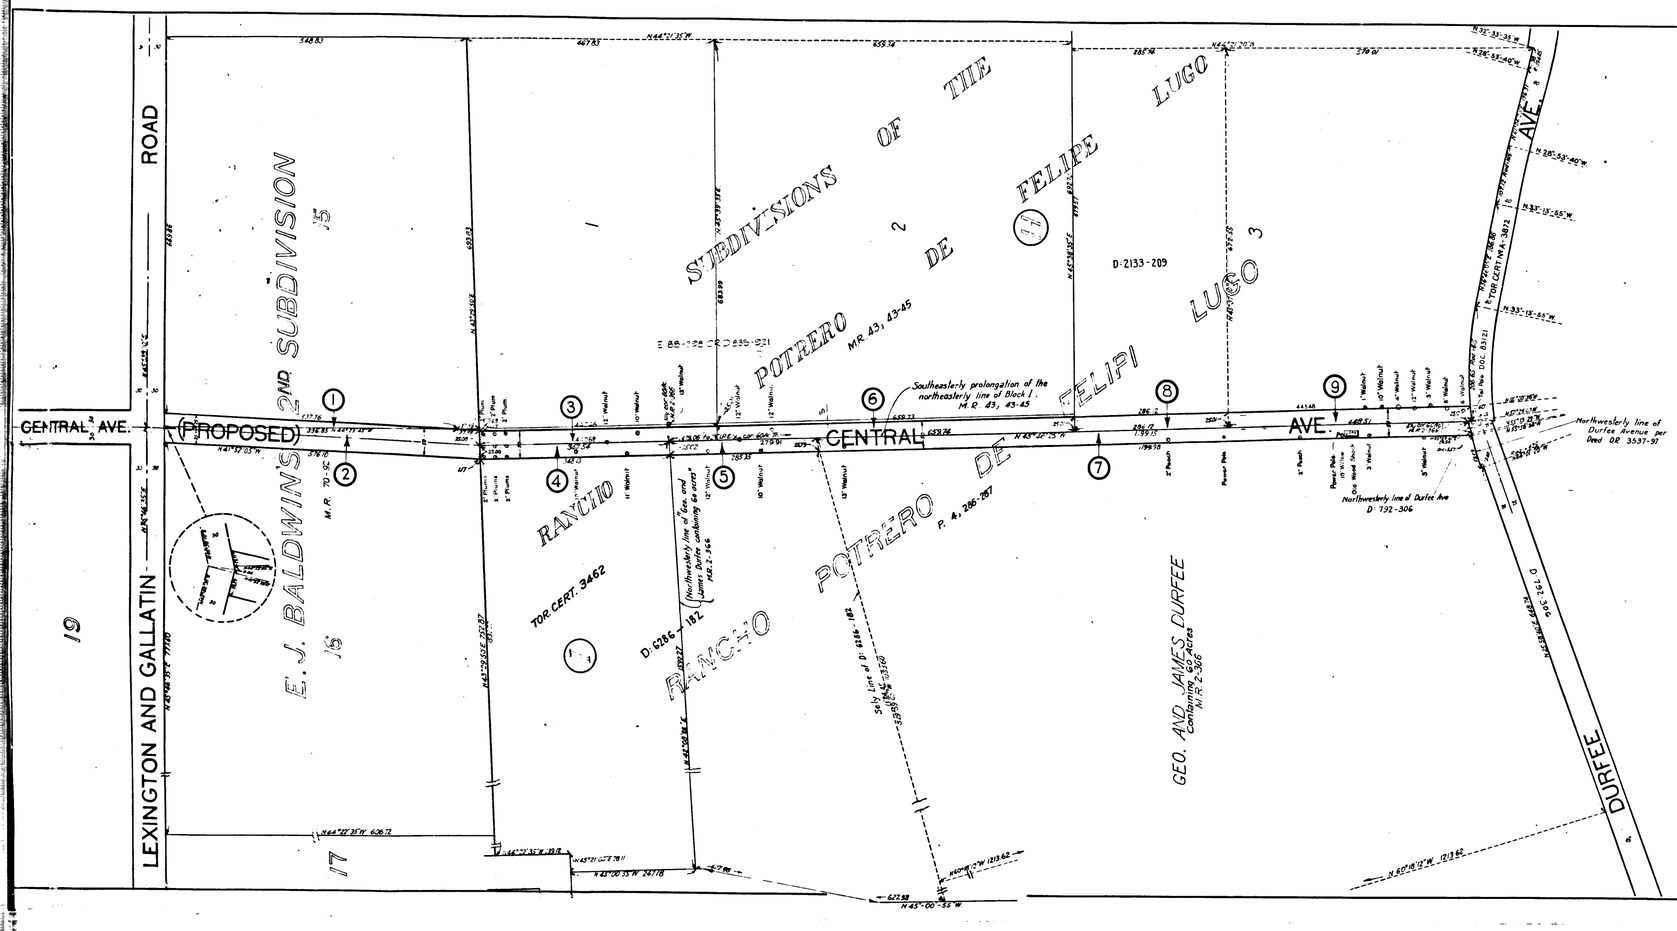

EXHIBIT 'A'

ACQUISITION AND IMPROVEMENT DISTRICT Nº 20 OF THE COUNTY OF LOS ANGELES

FOR

THE OPENING AND EXTENDING OF

CENTRAL AVE.

MAP SHOWING PROPERTY TO BE ACQUIRED IN ACCORDANCE WITH THE PROVISIONS OF THE 'ACQUISITION AND IMPROVEMENT ACT OF 1925,' APPROVED MAY 23, 1925.

SCALE 1" = 100'

MARCH 1928.

J. E. ROCKHOLD-COUNTY SURVEYOR

LEGEND

LAND SOUGHT TO BE ACQUIRED SHOWN IN RED.
NUMBERS IN CIRCLES INDICATE PARCELS SOUGHT TO BE CONDEMNED.
THE PARCELS ARE DESCRIBED IN PARAGRAPH VII OF THE COMPLAINT.
PORTION COLORED RED SHOWS LOCATION, GENERAL ROUTE AND TERMINI OF PUBLIC ROAD TO BE CONDEMNED.

Sht. 37

Superior Court Case Nº 281254
Suit for Condemnation
Filed June 18th 1929
County of Los Angeles, Plaintiff
Vs
Henry N. Bailey et. al., Def.
Interlocutory judgment as per map, rendered Feb. 3rd 1931.
Judg. Bk. 768-351
Final judgment in favor of Plff. as per map rendered Apr. 6th 1932 --

D-87-58, O.R. 11499-177

Location of this map Filed in Blue Print Court Jd. Nº Civil No. 16

1 SHEET

A. & I. DISTRICT Nº 20		
DRAWN BY	G.M. PLESSEN	3-12-28
TRACED BY	G.M. PLESSEN	3-21-28
CHECKED BY	A.C. FOX	3-3-28

C.F. 1694 -