ORCHID AVE FRANKLIN AVE. TO HOLLYWOOD BLVD.
FILE NO. 5506-29 CHARGE NO 89865

503-JA

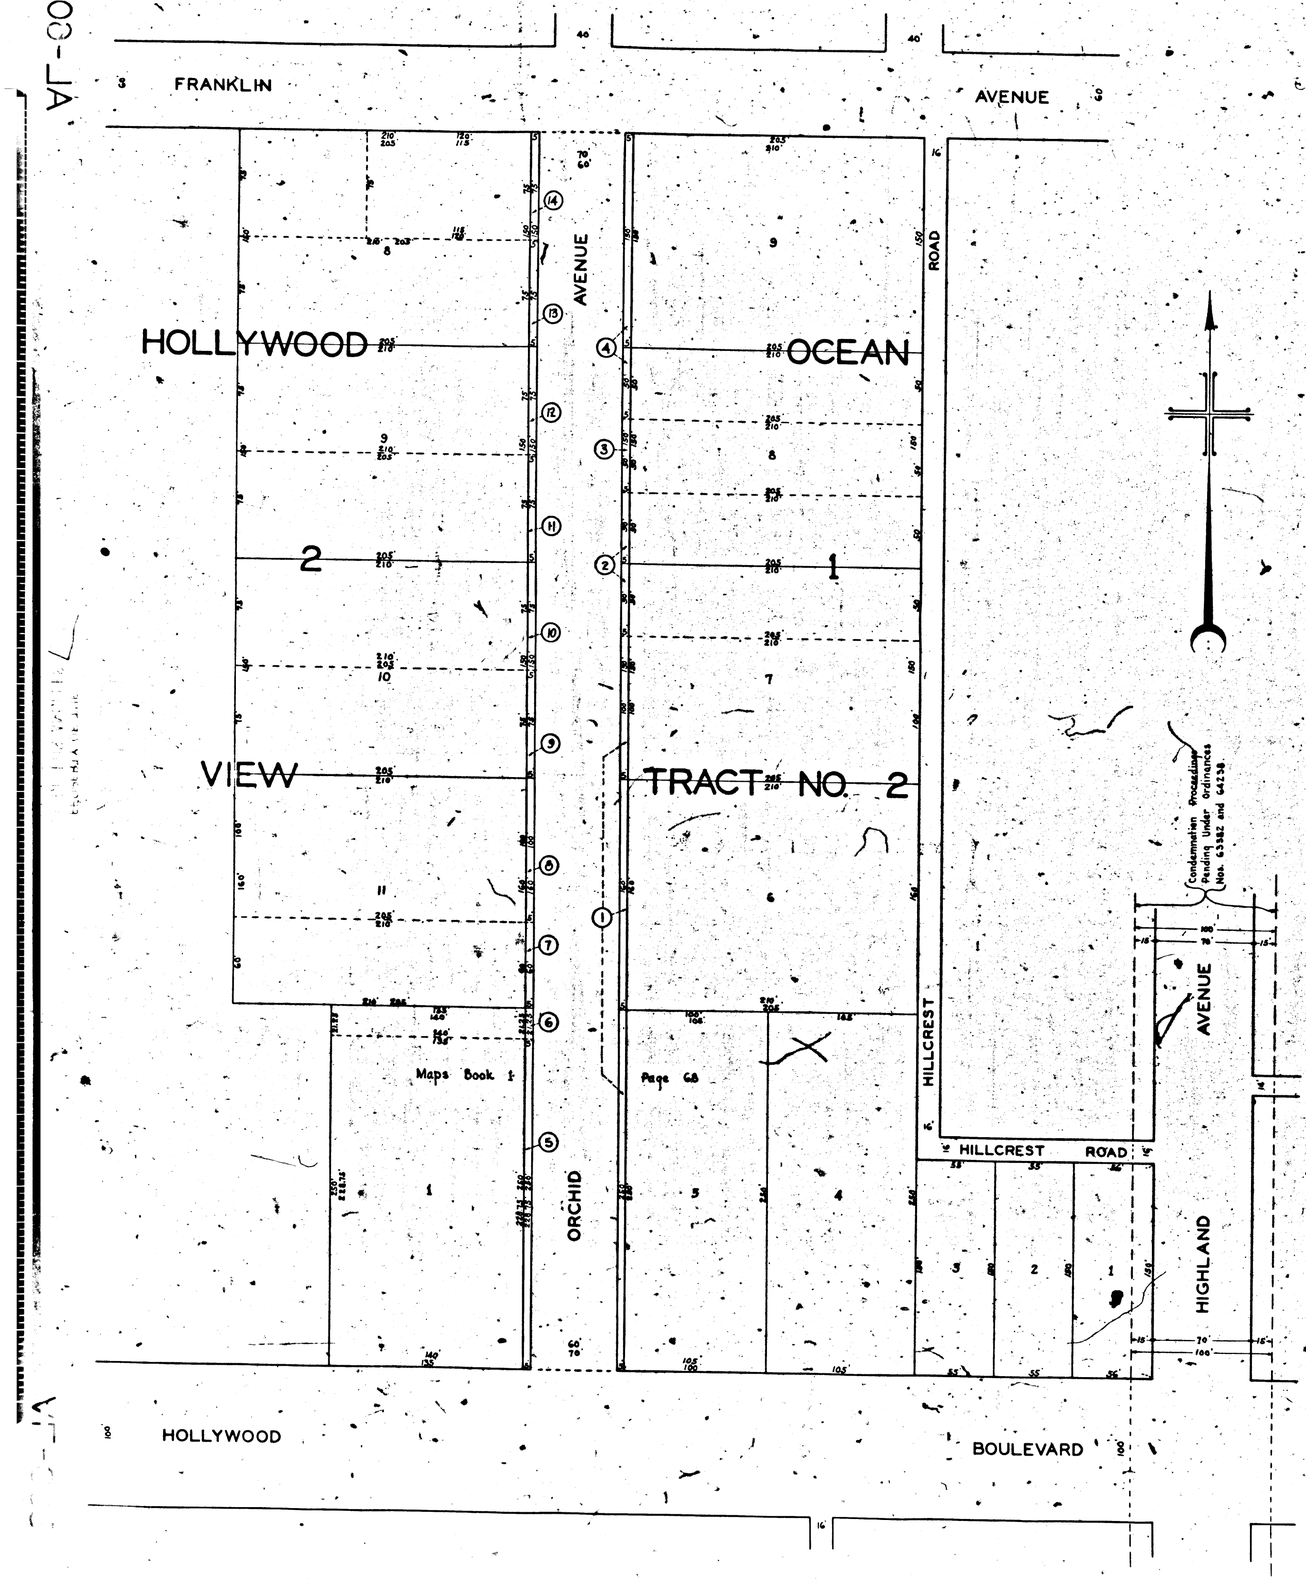

MAP

SHOWING THE LAND TO BE CONDEMNED
FOR THE
WIDENING
OF
ORCHID AVENUE
FROM
FRANKLIN AVENUE
TO
HOLLYWOOD BOULEVARD
IN THE
CITY OF LOS ANGELES, CALIF.
IN ACCORDANCE WITH ORDINANCES NOS. 65631 AND 66004
J. J. JESSUP—CITY ENGINEER. MARCH, 1930

SCALE IN FEET
100 90 80 70 60 50 40 30 20 10 0 25 50 75 100

NOTES:
Land to be condemned shown colored red
Dotted lines and dimensions show the property holdings in the cases where they differ from the recorded subdivisions
Figures in circles indicate the parcel numbers as set forth in Paragraph VIII of the Complaint.

Sht 40
Superior Court Case No. 305239
Suit for Condemnation
Filed July 2nd 1930
City of Los Angeles, Plaintiff
vs
Charles L. Slonecker et al, Def.
Case dismissed as to Parcel 13
May 20, 1942 ~ J.B. 1251-29

AL-883

503-JA