O.&W HICKORY ST. - 102nd TO 103rd STREETS
FILE NO. 10836'28 CHARGE NO. 83699

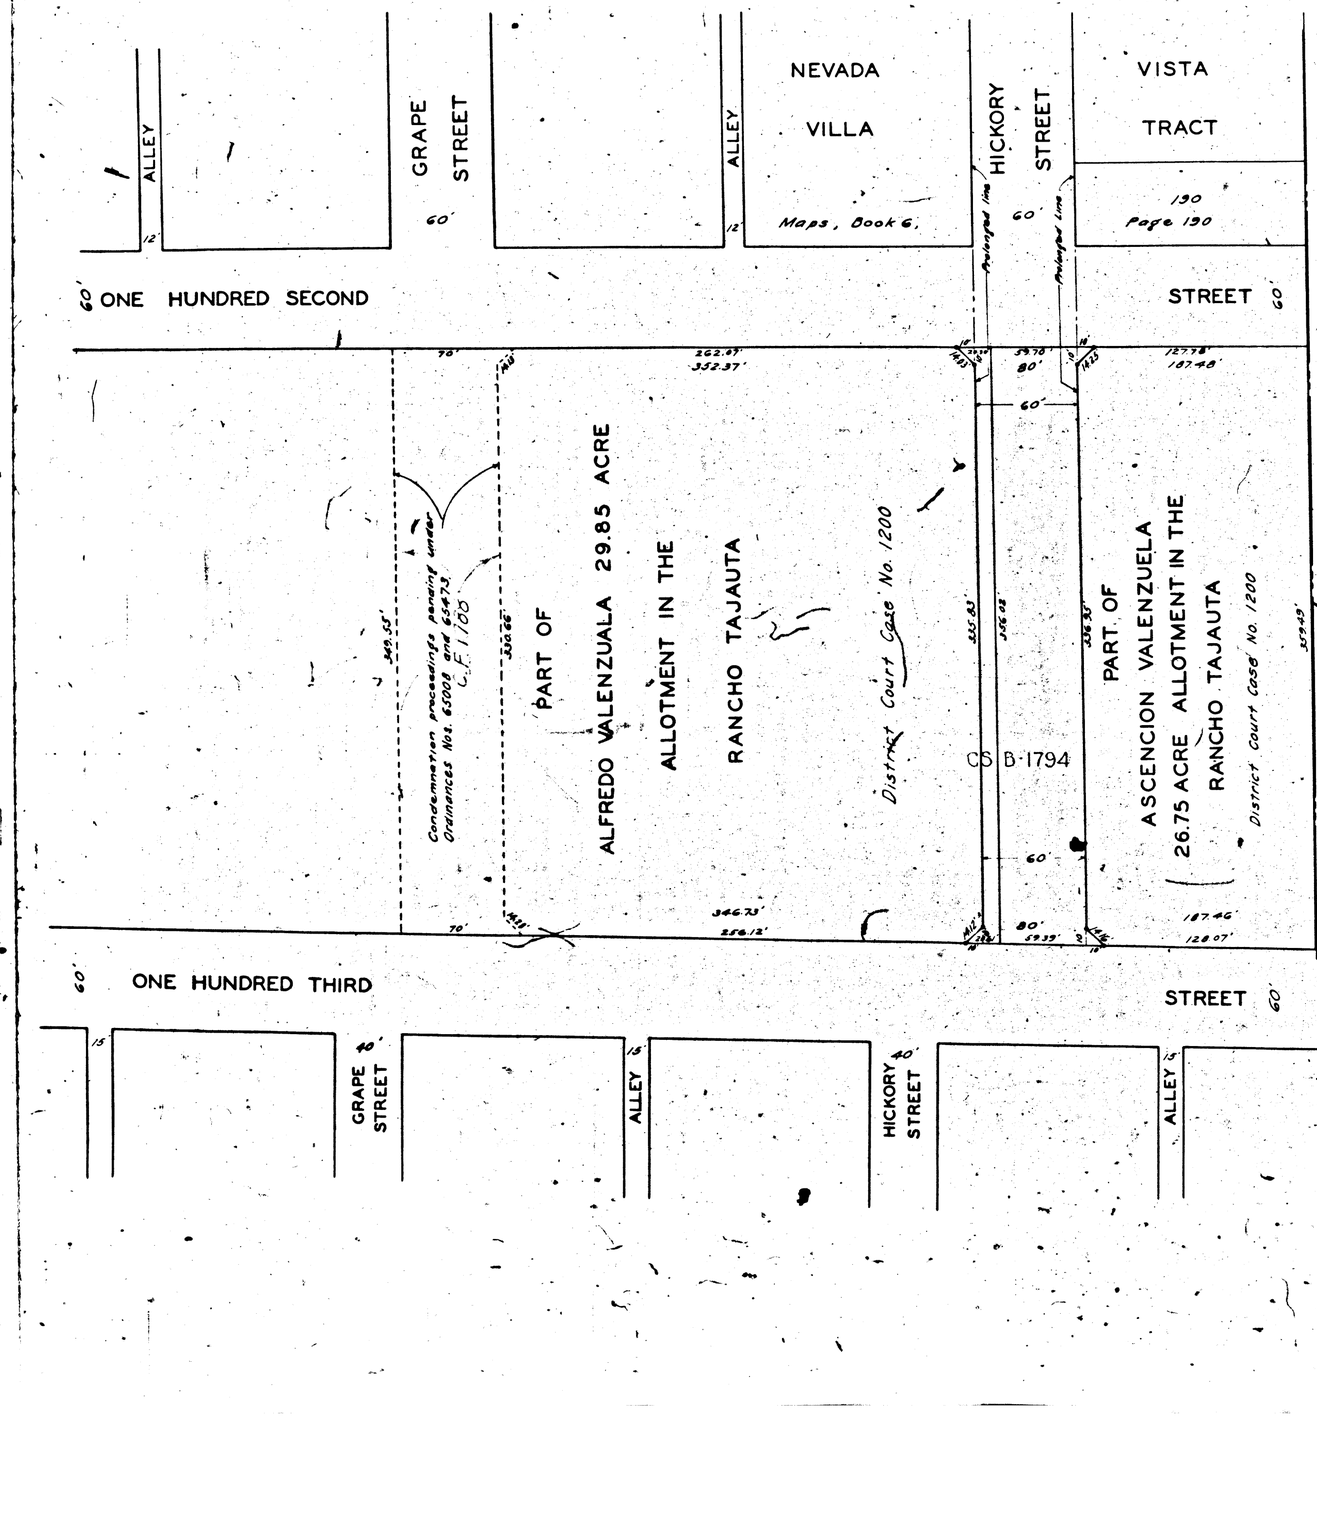

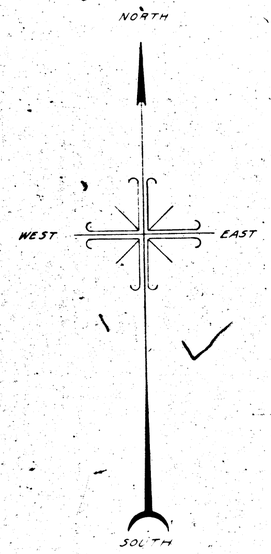

MAP

SHOWING THE LAND TO BE CONDEMNED
FOR THE
LAYING OUT OPENING AND EXTENDING
OF
HICKORY STREET
FROM
ONE HUNDRED SECOND STREET
TO
ONE HUNDRED THIRD STREET
ALONG THE SOUTHERLY PROLONGATION
OF THAT PORTION OF HICKORY STREET
EXTENDING NORTHERLY FROM
ONE HUNDRED SECOND STREET
IN THE CITY OF LOS ANGELES CALIFORNIA
IN ACCORDANCE WITH ORDINANCES NOS. 65808 AND 66166
J.J. JESSUP - CITY ENGINEER JUNE 1930
SCALE 1" = 50'

NOTE
Land to be condemned shown colored red.

Sht. 26.
Superior Court Case No. 306485
Suit for Condemnation
Filed July 28th 1930
City of Los Angeles, Plaintiff
vs.
William L. F[illegible] et al, Defendants
Interlocutory judgment as per map, rendered Jan. 5th 1931. Judg. Bk. 771 - 7.
Final judgment in favor of Pltff as per map, rendered Feb. [illegible] 1932.
D:86-8 ... P. 14[illegible]

3092-A