ARGYLE AVE. & YUCCA ST. O.&W. DISTRICT
FILE 9572-28 CHARGE 69807

Superior Court Case No. 308140
Suit for Condemnation
[illegible] Aug 23th 1930
City of Los Angeles, Plaintiff
Vs
John [illegible] and et al, Def.
Interlocutory judgment as to parcel 3, rendered Dec. [illegible] 1933. Judg. Bk. 640-3 [illegible]
Interlocutory judgment as to parcels 1, 2 and 4, rendered Feb. 14, 1934. J.B. 877-56.
Final Judgment in favor of [illegible] per map rendered [illegible]
D:9[illegible]-28[illegible]

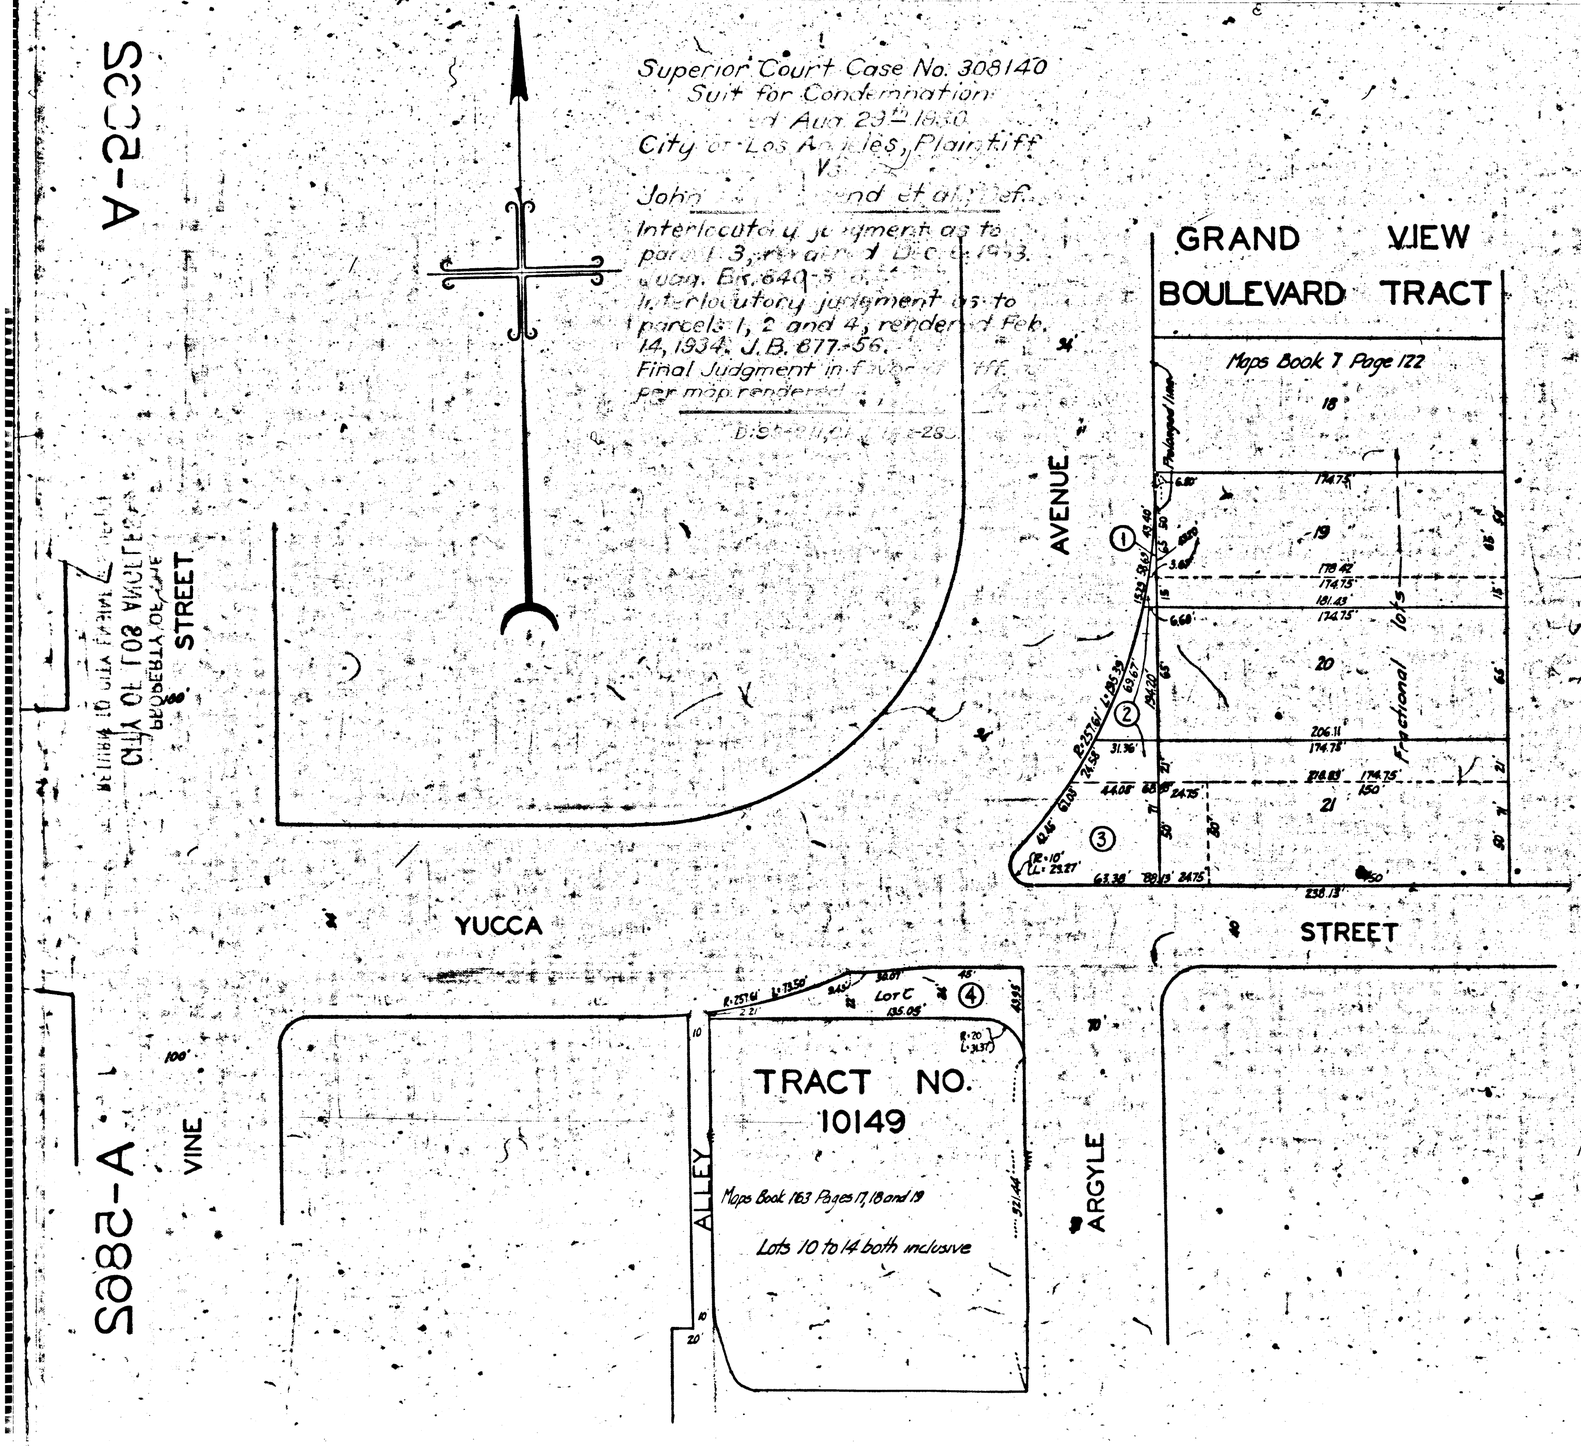

MAP

SHOWING THE LAND TO BE CONDEMNED FOR THE
WIDENING AND LAYING OUT OF
YUCCA STREET
ADJACENT TO THE SOUTHERLY LINE THEREOF
FROM
THAT PORTION OF ARGYLE AVENUE
EXTENDING SOUTHERLY FROM YUCCA STREET
TO
THE FIRST ALLEY WESTERLY OF
SAID PORTION OF ARGYLE AVENUE
ALSO
THE LAYING OUT EXTENDING
WIDENING AND STRAIGHTENING OF
ARGYLE AVENUE
BETWEEN
A POINT IN THE EASTERLY LINE OF ARGYLE AVENUE
APPROXIMATELY THREE HUNDRED FIVE (305)
FEET SOUTHERLY OF FRANKLIN AVENUE
AND
YUCCA STREET
APPROXIMATELY ALONG THE NORTHERLY
PROLONGATION OF THAT PORTION OF ARGYLE
AVENUE EXTENDING SOUTHERLY FROM
YUCCA STREET
IN THE CITY OF LOS ANGELES CALIF
IN ACCORDANCE WITH ORDINANCES NOS 65924 AND 66281
J J JESSUP, CITY ENGINEER MAY, 1930
SCALE 1 IN = 50 FT.

NOTES:
LAND TO BE CONDEMNED SHOWN COLORED RED.
DOTTED LINES AND FIGURES SHOW PROPERTY HOLDINGS IN THOSE CASES WHERE THEY DIFFER FROM THE RECORDED SUBDIVISIONS.
FIGURES IN CIRCLES INDICATE THE PARCEL NUMBERS AS SET FORTH IN PARAGRAPH VIII OF THE COMPLAINT.

A-2805

A-2805